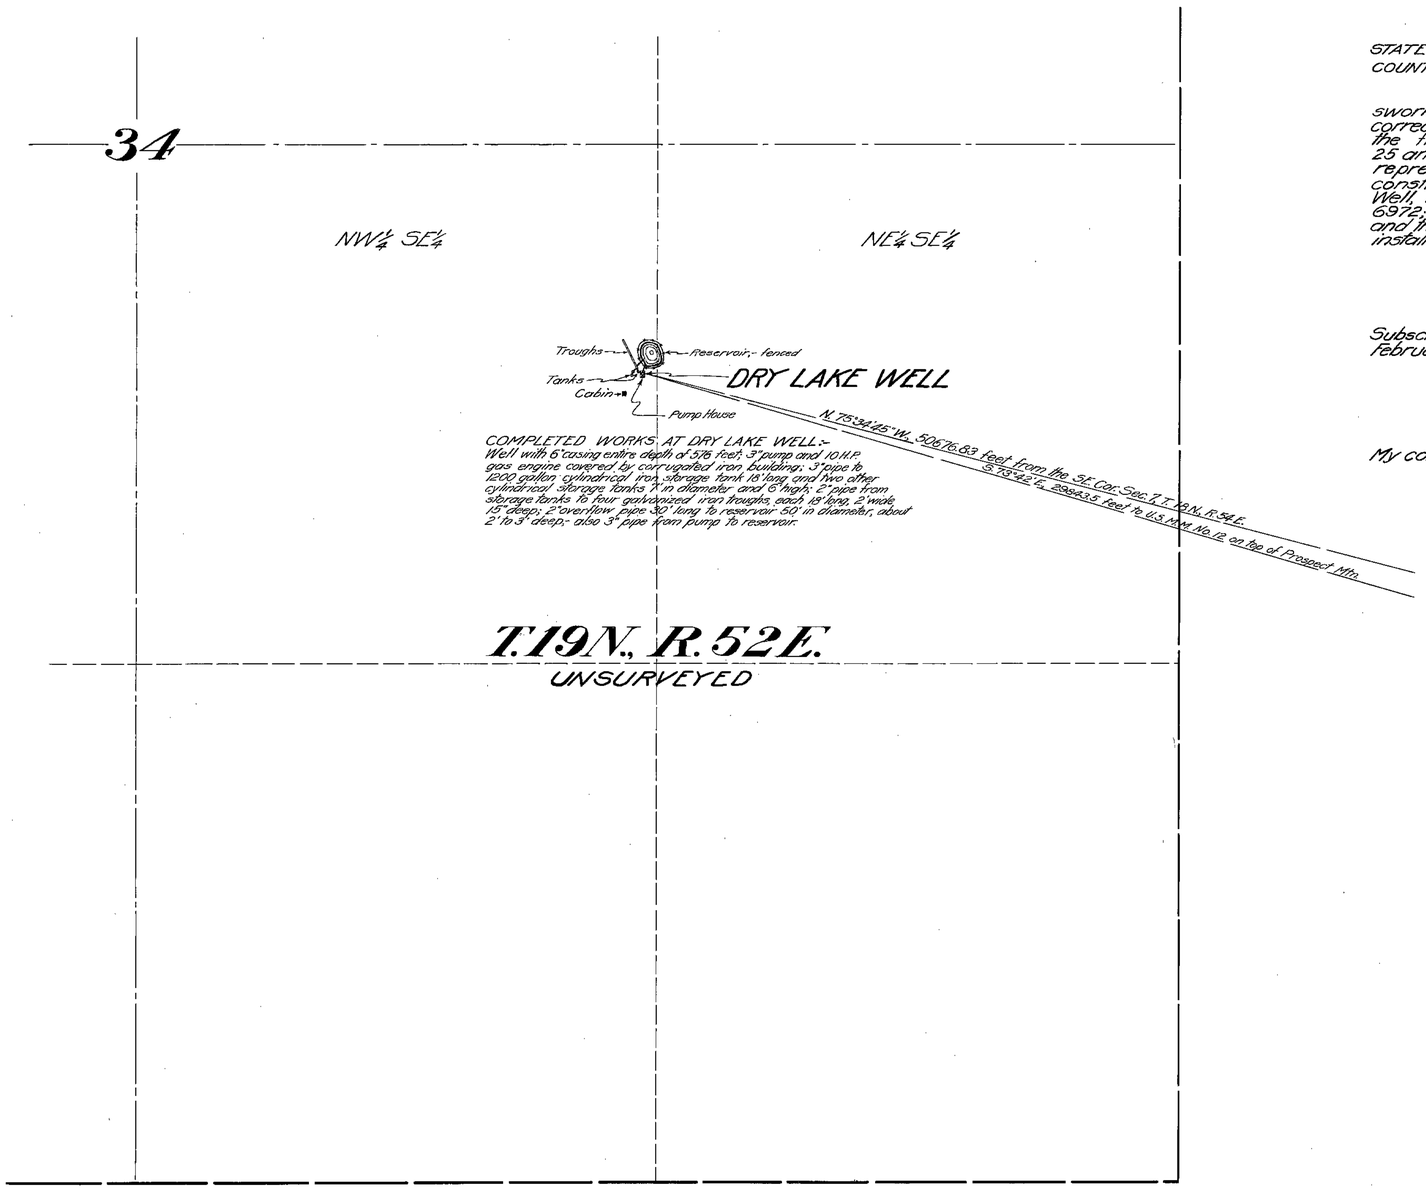

COMPLETED WORKS AT DRY LAKE WELL:-
Well with 6" casing entire depth of 576 feet; 3" pump and 10 H.P. gas engine covered by corrugated iron building; 3" pipe to 1200 gallon cylindrical iron storage tank 18' long and two other cylindrical storage tanks 7' in diameter and 6' high; 2" pipe from storage tanks to four galvanized iron troughs, each 18' long, 2' wide, 15" deep; 2" overflow pipe 30' long to reservoir 50' in diameter, about 2' to 3' deep,- also 3" pipe from pump to reservoir.

STATE OF NEVADA }
COUNTY OF ORMSBY } SS.

I, Harvey M. Payne, being first duly sworn, depose and say that this map has been correctly drawn to the designated scale from the field notes of a survey made by me on Oct. 25 and 26, 1928; and that it truly and correctly represents the location and extent of the works constructed to divert water from Dry Lake Well, Eureka County, Nevada, under Permit No. 6972, by A.C. Florio for stockwatering purposes; and that the points of diversion and works installed are correctly shown hereon.

Harvey M. Payne
Water Right Engineer.

Subscribed and sworn to before me this 1st day of February, 1929.

L. Peters
Notary Public in and for
Ormsby County, Nevada.

My commission expires Dec. 20, 1930.

N

Certificate No. —1539— March 13, 1929

SCALE: 1 inch = 200 feet

NOTE:- The location of the source shown hereon has been approximated as close as possible in consideration of the fact that the territory is unsurveyed, but the ties shown are correct.

FILED
Feb. 11, 1929
STATE ENGINEER'S OFFICE
Amended

MAP
TO ACCOMPANY
AMENDED PROOF OF BENEFICIAL USE - PERMIT NO. 6972
FOR
STOCKWATERING
FROM
DRY LAKE WELL
BY
ANGELO C. FLORIO

SURVEYED AND MAPPED BY HARVEY M. PAYNE, WATER RIGHT ENGINEER.

6972