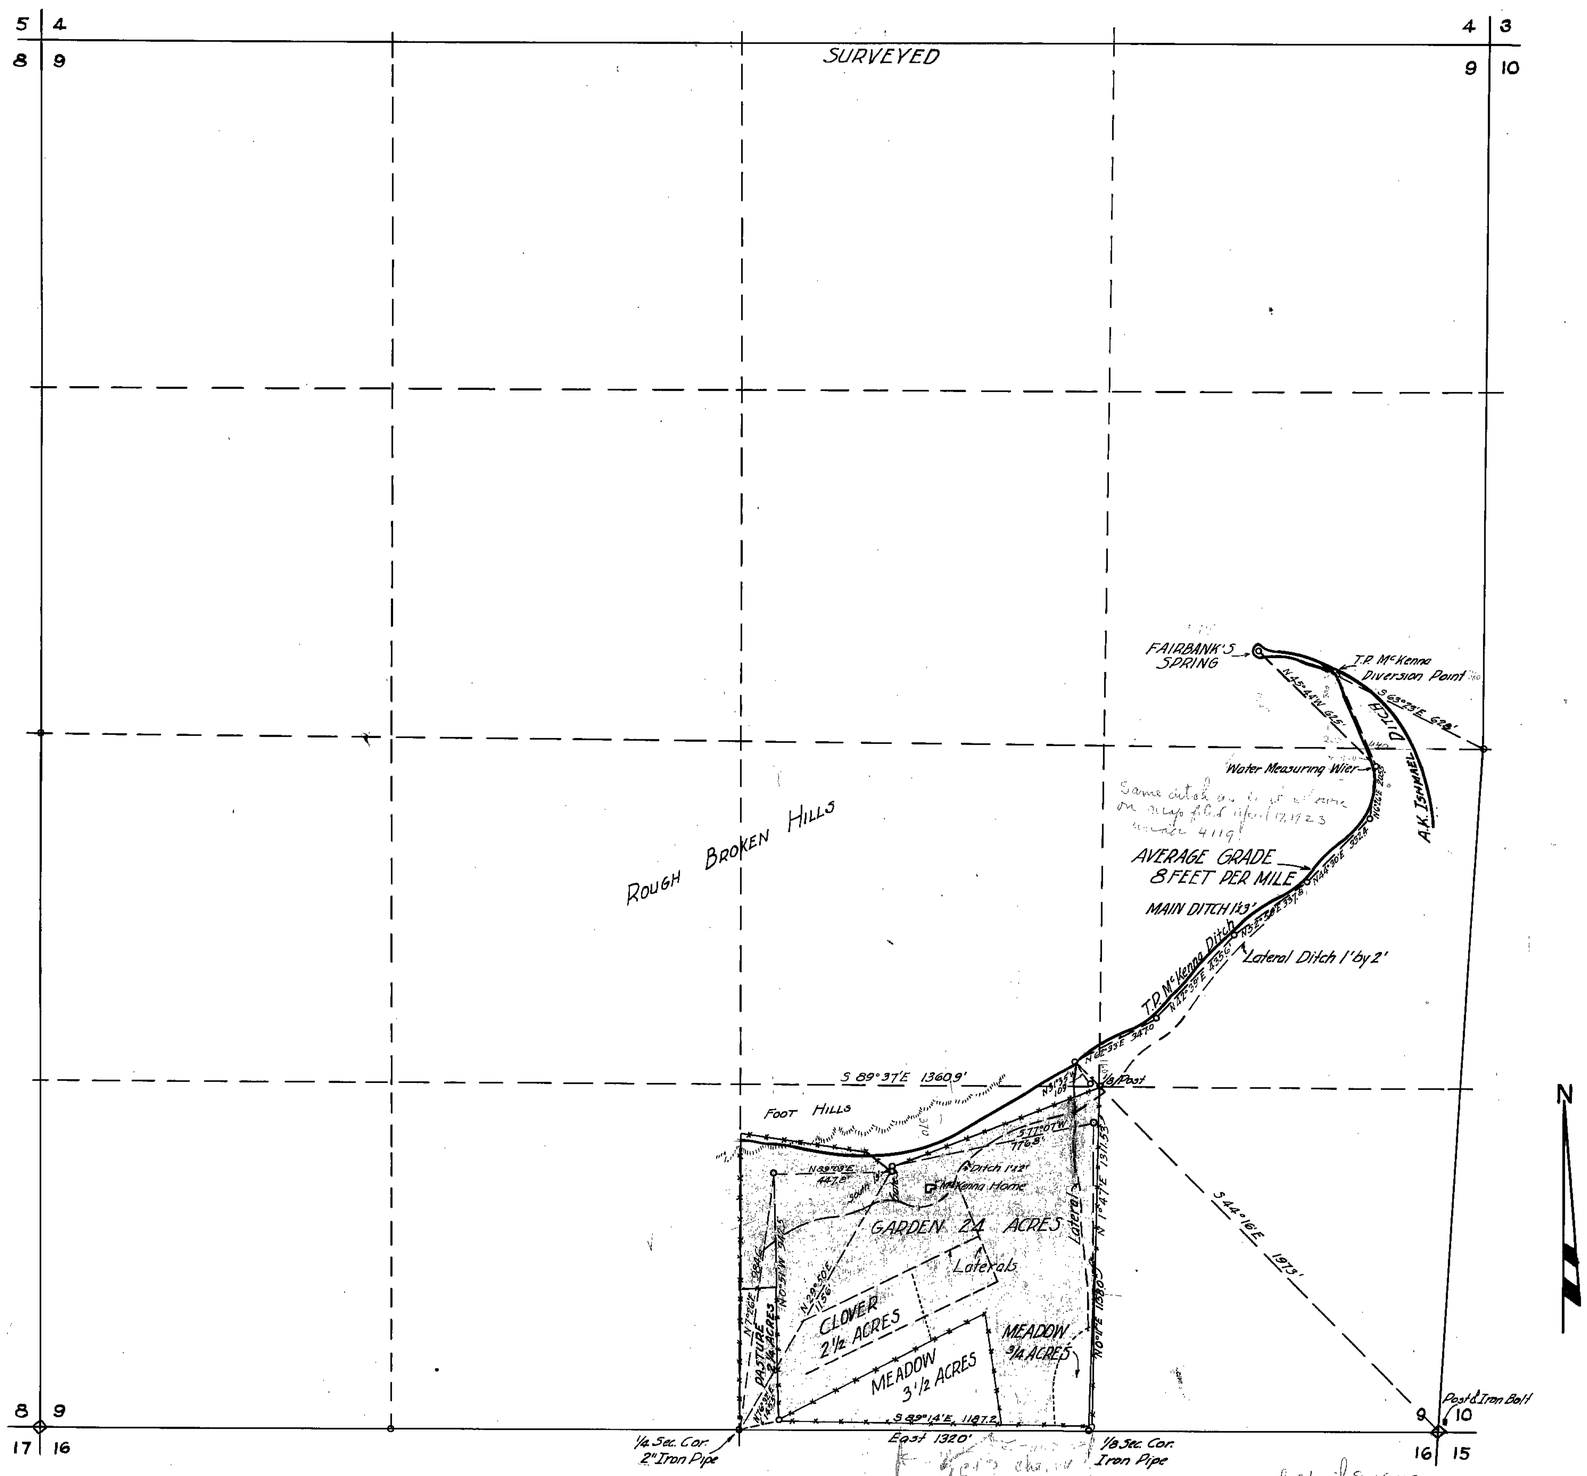

SECTION	SUB-DIVISION	TOWNSHIP	RANGE	CULTIVATED ACREAGE	KIND OF CULTURE
9	SW¼ SE¼	17 S.	50 E	24.0	Garden
				2.5	Clover
				4.25	Meadow
				2.25	Pasture
			Total	33.00	

Total Area Irrigated = 33 Acres

STATE OF NEVADA }
COUNTY OF CLARK } S.S.

I, J.T. McWilliams, being first duly sworn, depose and say that this map, consisting of one sheet, has been correctly drawn to the designated scale from field notes of a survey made by me May 1st 1929; that it truly and correctly represents the exact location and extent of the works used to divert water from Fairbank's Spring in Nye County, by T.P. McKenna, for irrigation purposes. That the location of the point of diversion, the location, grades and size of the diverting channel, the location and names of all other works which will cross or connect with the proposed works, and the boundary of the 40 acre subdivision proposed to be irrigated, under Application 6983, together with the area and culture, are fully and correctly designated thereon.

J.T. McWilliams
STATE WATER RIGHT SURVEYOR

Subscribed and sworn to before me this day of May, 1929.

Notary Public in and for Clark County, Nevada.

SCALE: 1 IN. = 300 FT.

FILED
June 9, 1929
STATE ENGINEER'S OFFICE

MAP TO ACCOMPANY
PROOF OF BENEFICIAL USE
UNDER APPLICATION NO. 6983
FOR
IRRIGATION
BY
T.P. McKENNA
FROM
FAIRBANK'S SPRING

Certificate 1663 Issued June 11, 1930.

Data in pencil April 8, 1947 by F. M. Sanders

6983