Section	Sub-division	Township	Range	Cultivated acreage	Description of Culture	Date of first Cultiv.
32	NW¼ SW¼	6 South	40 E M.D.B.	2.81	Alfalfa	Prior To 1920
"	"	"	"	.75	Truck	" "
"	"	"	"	1.59	Meadow	" "

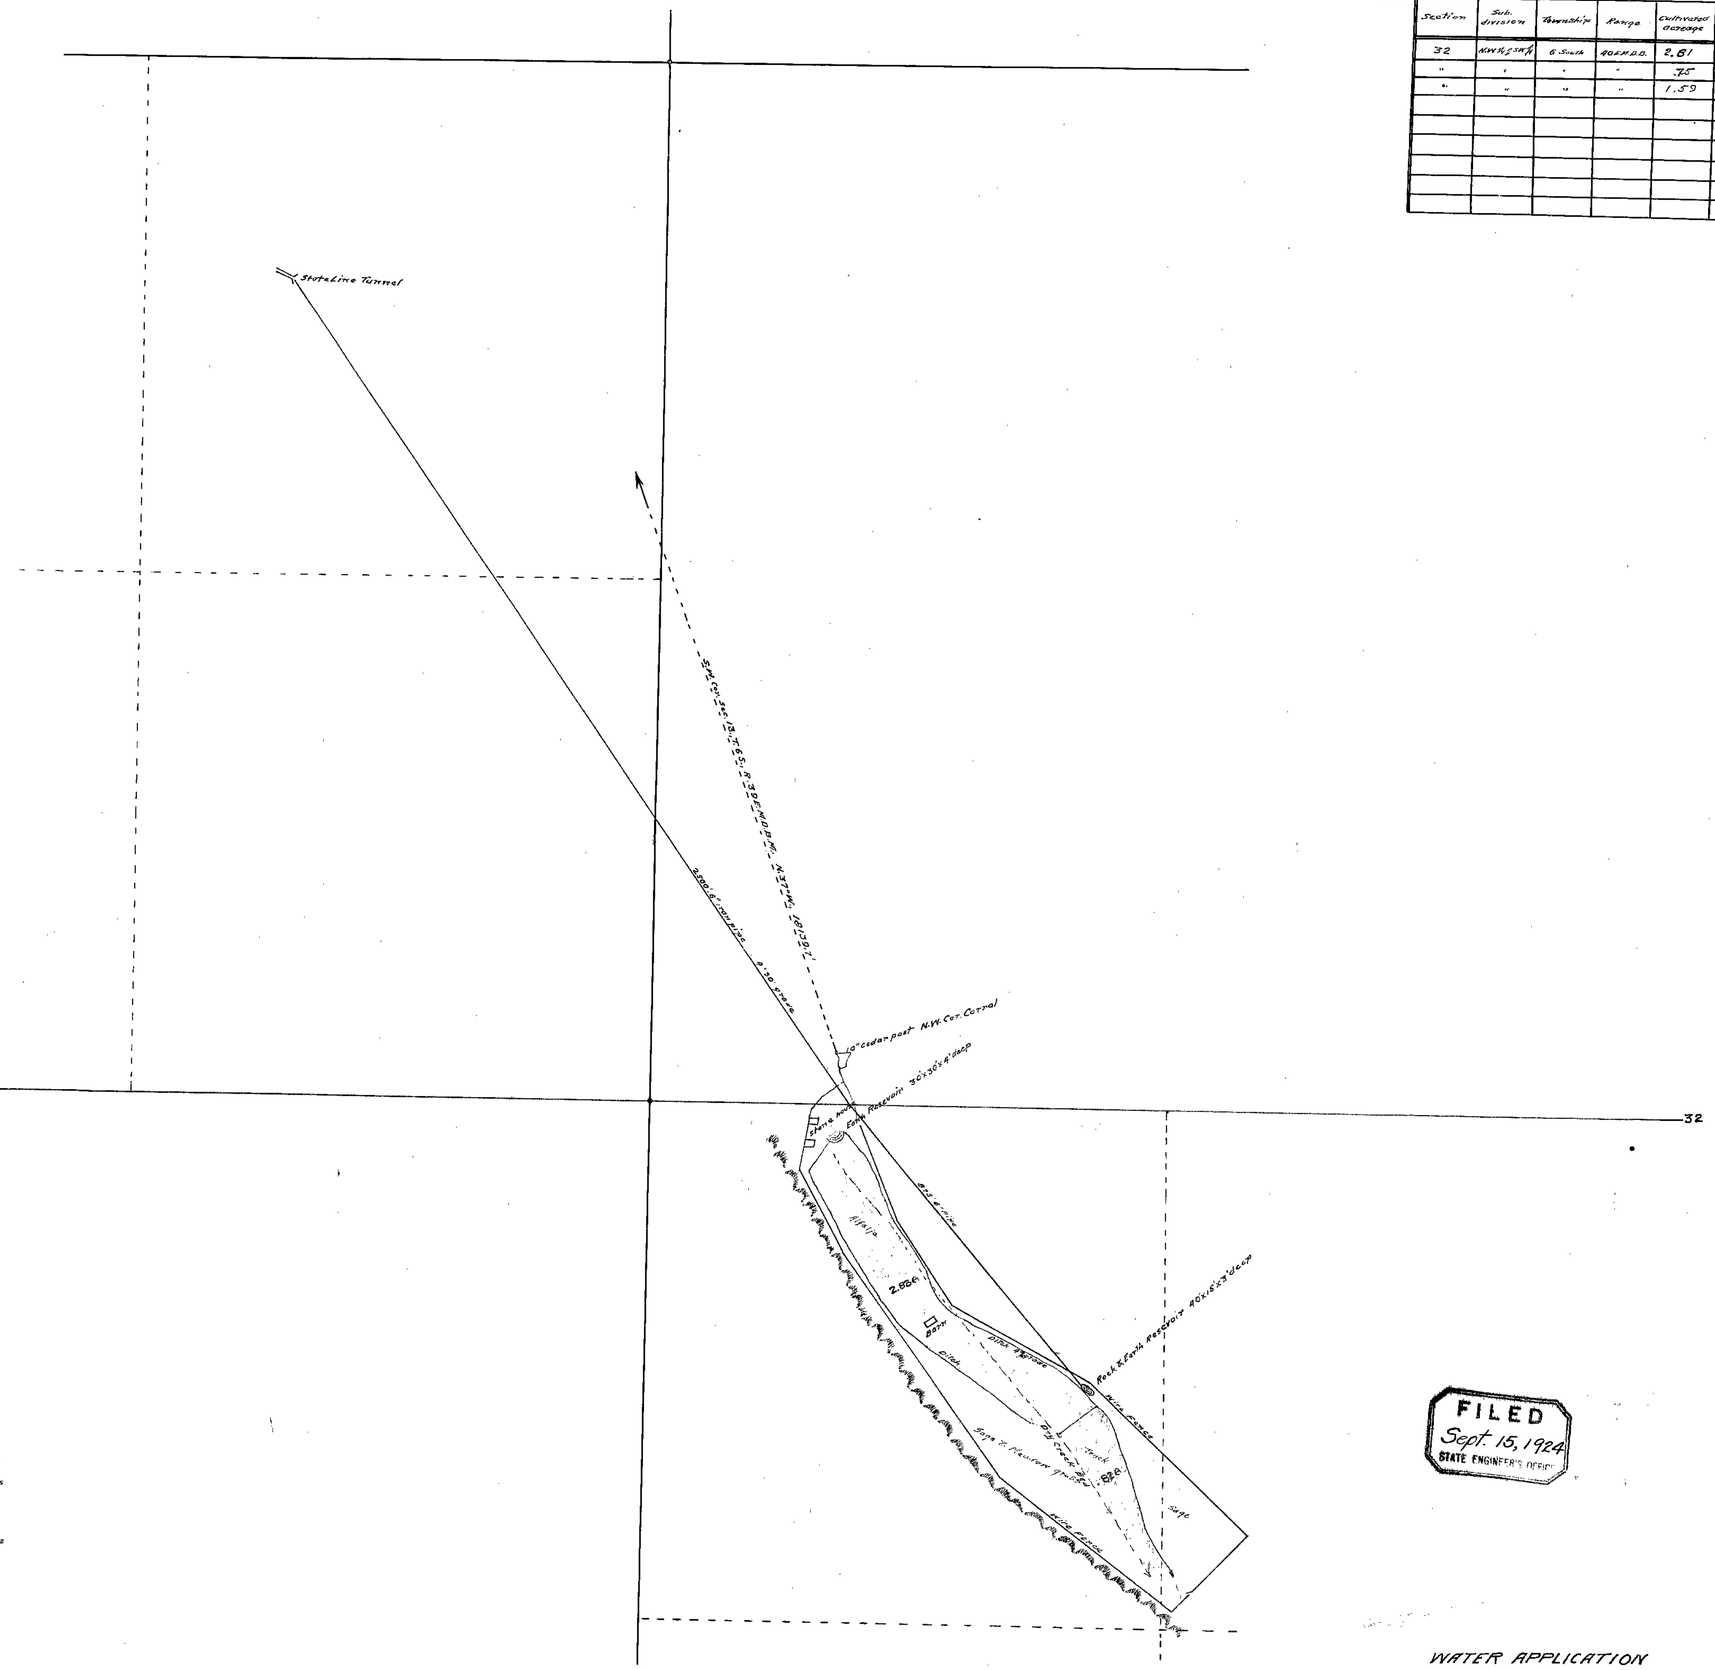

State of Nevada }
County of Esmeralda } SS.

I, Edwin S. Giles, being first duly sworn, depose and say that the above map is a true and accurate plat of the lands irrigated by unnamed spring, as taken from the field notes of a survey made by me and completed on the 26th day of May, 1923, that such survey was made at the instance of George Kenneth Collins, owner of the said land land, and that it truly represents the irrigated lands of said George Kenneth Collins.

Edwin S. Giles
State W.R. Eng.

Subscribed and sworn to before me, This 23rd day of April, 1924

Arthur E. Warner
Notary Public in and for Esmeralda County, Nevada.

FILED
Sept. 15, 1924
STATE ENGINEER'S OFFICE

WATER APPLICATION
GEORGE K. COLLINS
Esmeralda Co. Nevada
Scale 200 ft = 1 inch
App. No. 6984

Under #6984 Certificate No. 1129 Book 5 Issued June 18, 1925 - 0.0365 C.f.s.

6984