Section	Subdivision	Township	Range	Cultivated Acreage	Cind of Culture	
7	SW4-SW4	1 S.	69 E.	16.8	Pasture	
"	SE4-SW4	"	"	40.	"	
18	NW4-NW4	"	"	4.6	"	
"	" "	"	"	19.3	Grain	
"	NE4-NW4	"	"	29.88	"	
"	" "	"	"	6.96	Pasture	
"	SE4-NW4	"	"	1.7	Grain	

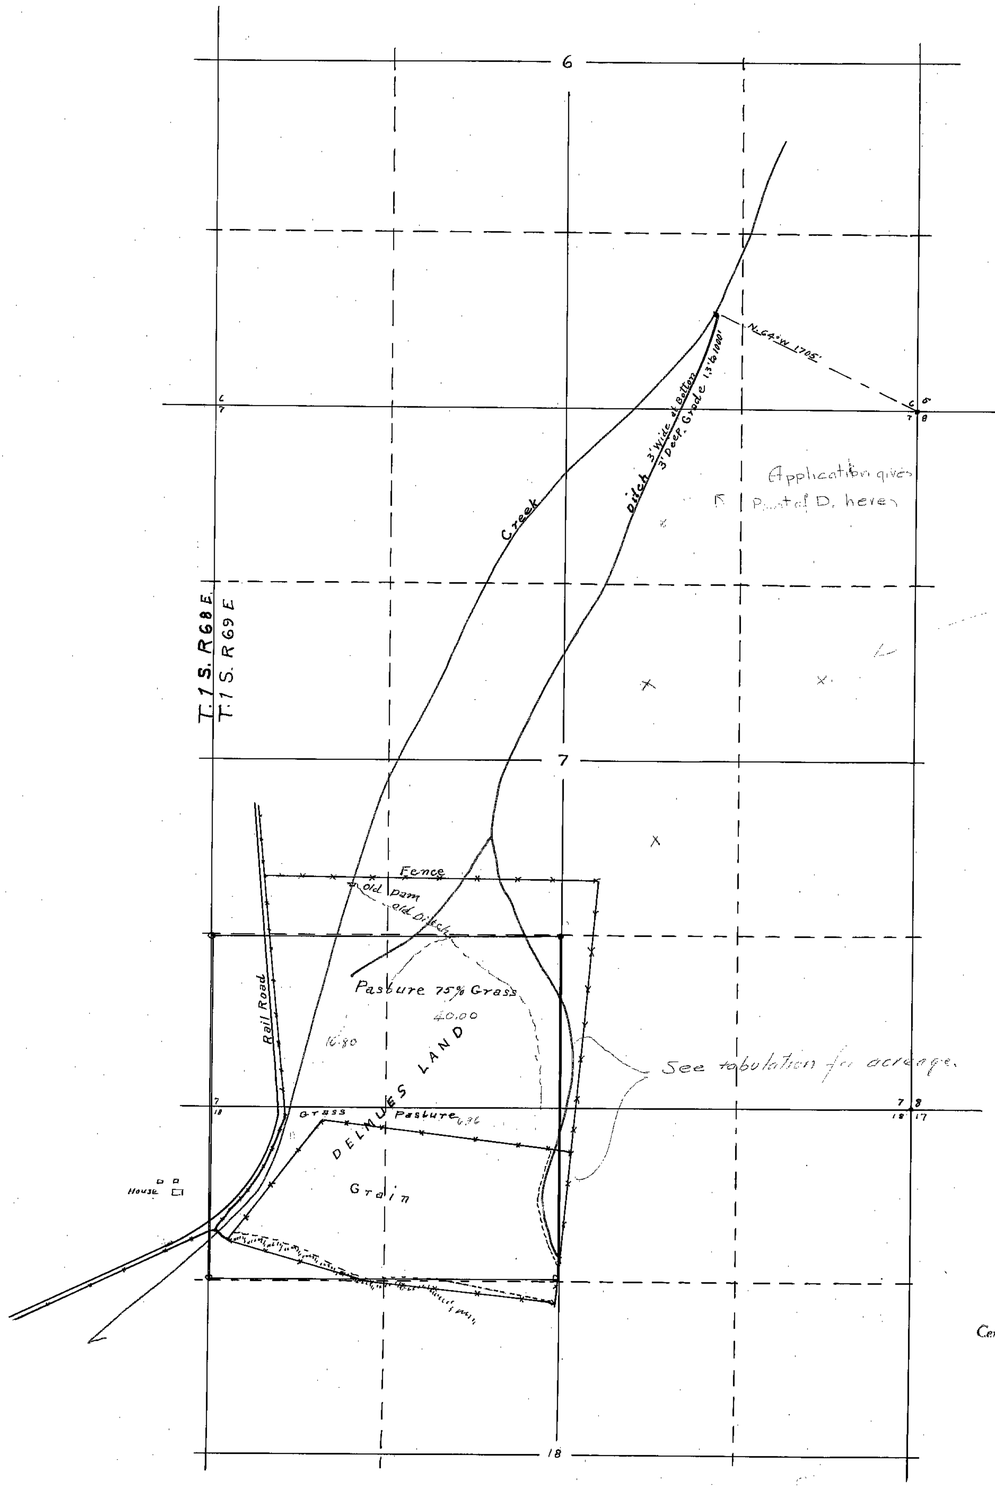

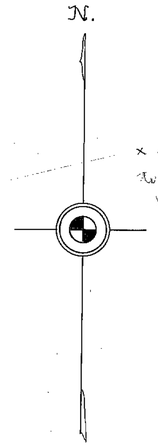

x indicate land to be irrigated under permit.

State of Nevada } SS.
County of Lincoln }

I, Frank Walker, being first duly sworn depose and say that the above map is a true and accurate plat of the lands irrigated by Albert Delmue, as taken from the field notes of a survey made by me, completed on the 2nd day of April 1927.

That the map and survey were made at the instance of Albert Delmue, owner of said lands, and that it truly representt the irrigated lands of said Albert Delmue

Frank Walker surveyor

Subscribed and sworn to before me this 6th day of April 1927

Dan W. Franks
Notary Public in and for Lincoln County Nevada

Note - This map is to be held pending receipt of all proofs required. See letter of April 12, 1927 in file 7005 gff.

CULTURE MAP
DRY VALLEY WASH FLOOD WATERS
RERMIT OF ALBERT DELMUE Nº 7005
scale 1" = 600'

Certificate No. 2706 Issued May 2, 1935

7005

OFFICE STATE ENGINEER MAY 23 '31 RECEIVED

FILED May 23, 1931 STATE ENGINEER'S OFFICE

7005