


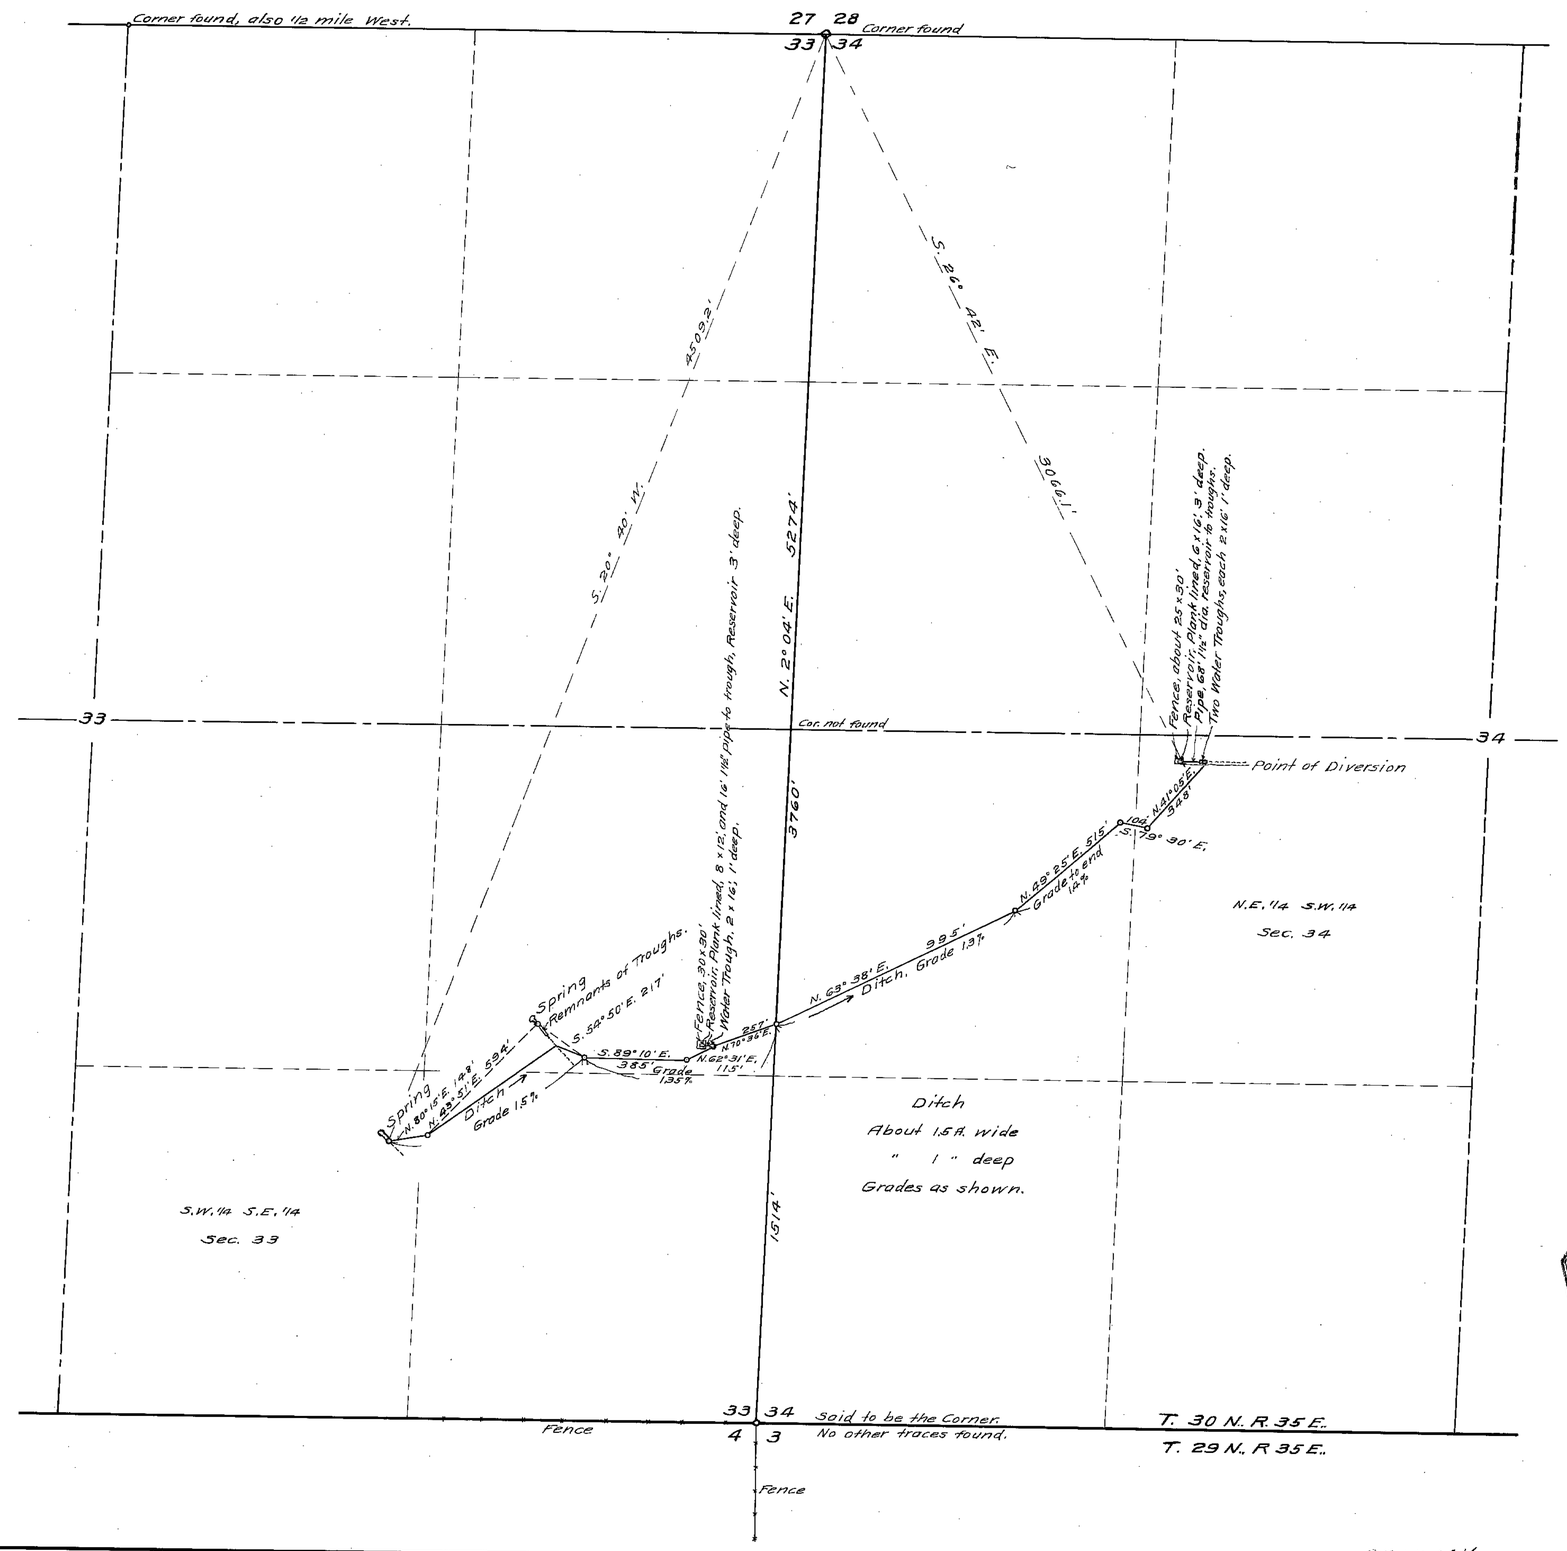


State of Nevada.
County of Pershing } ss.

I, John A. Runner, being first duly sworn, depose and say that this map, consisting of one sheet, has been correctly drawn to the designated scale from the field notes of a survey made by me on the 25 and 26 days of November, 1927. That it truly and correctly represents the location and extent of the works used to divert water from unnamed Springs in Pershing County, by J.E. Thornton for stockwatering purposes. That the point of diversion, the location and size of the diverting channel or other conduit, the place and manner of use, and the location and names of all other works or streams which are crossed by or connected with the said works, are fully and correctly designated thereon.

John A. Runner
State Water Right Surveyor.

Subscribed and sworn to before me
this 2nd day of December, 1927.

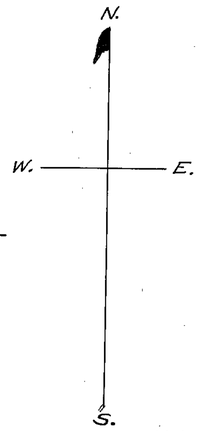J. Todd
Notary Public in and for Pershing County, Nevada.

Scale, 300' = 1 inch

0 100 200 300 400 500 1000 1500 Feet

FILED
Dec. 3, 1927
STATE ENGINEER'S OFFICE

OFFICE STATE ENGINEER
DEC 3 '27
RECEIVED
ANS.

MAP TO ACCOMPANY
PROOF OF BENEFICIAL USE
UNDER APPLICATION NO. 7055.
FOR
STOCKWATERING
BY
J.E. THORNTON
FROM
UNNAMED SPRINGS.

Certificate No. 1316 Issued Feb. 1, 1928

7055