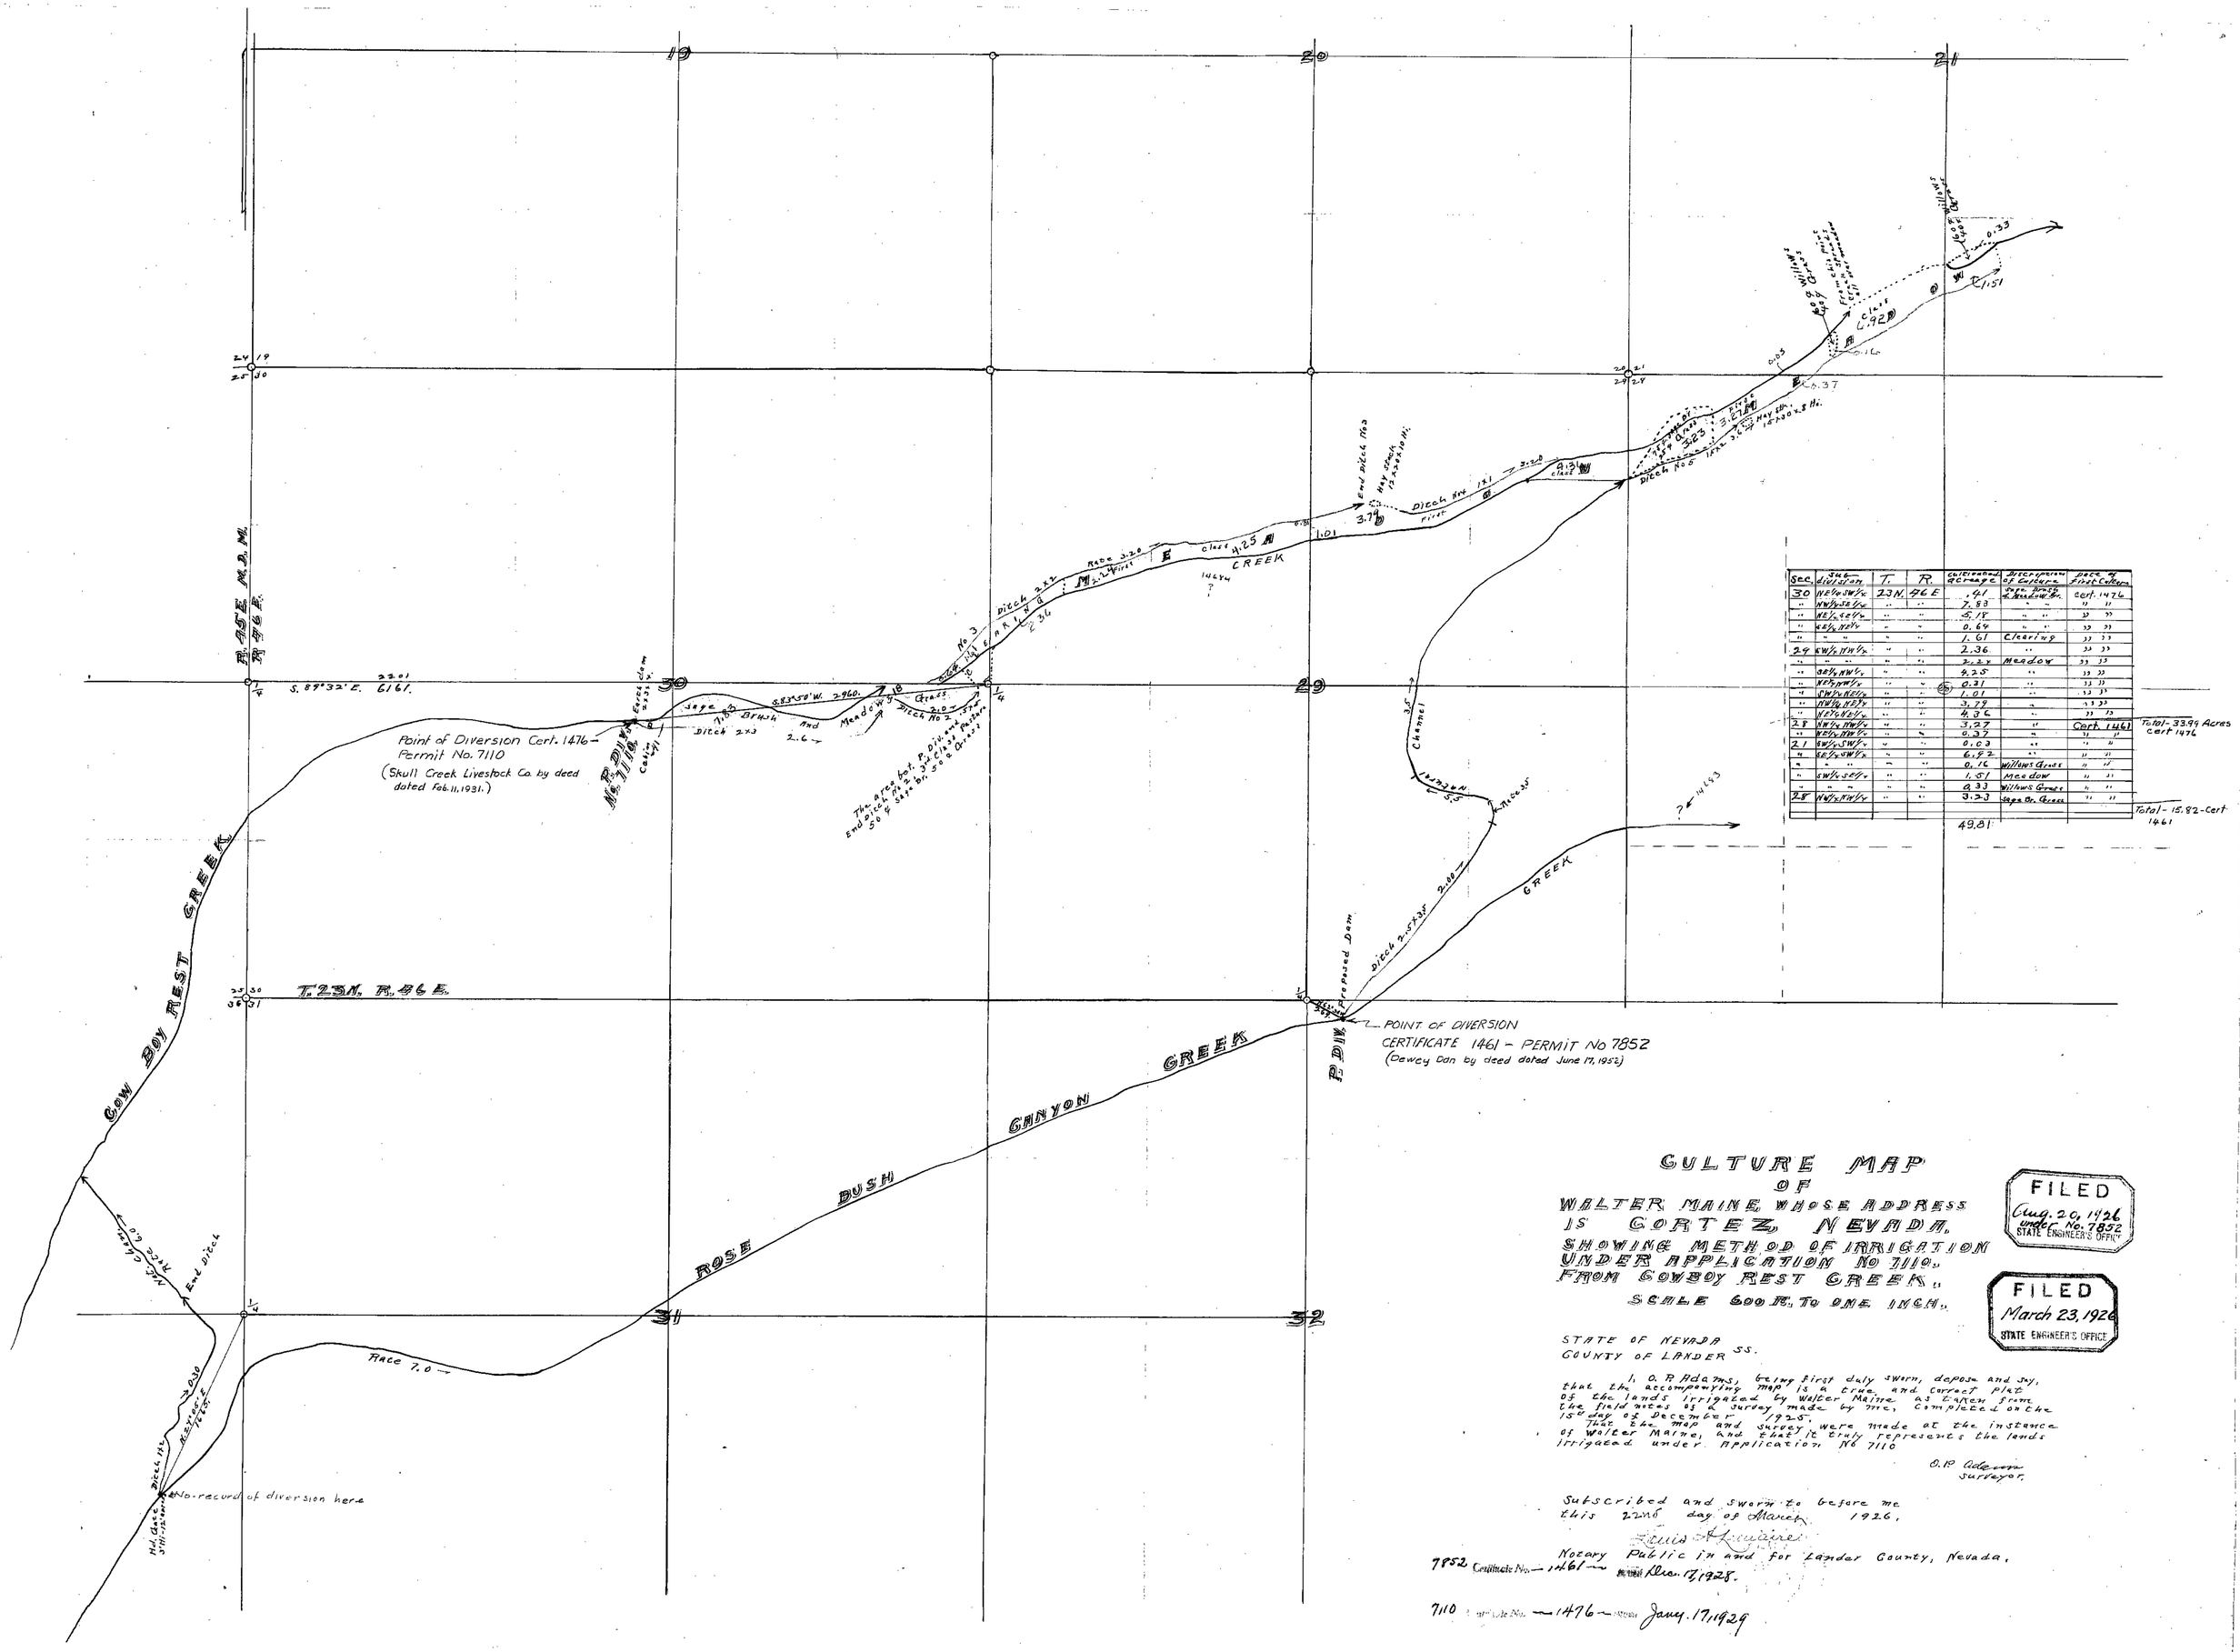

Sec.	Sub-division	T.	R.	Cultivated Acreage	Description of Culture	Date of First Culture
30	NE¼ SW¼	23N.	46E	.41	Sage Brush & Meadow Gr.	cert. 1476
"	NW¼ SE¼	"	"	7.83	" "	" "
"	NE¼ SE¼	"	"	5.18	" "	" "
"	SE¼ NE¼	"	"	0.64	" "	" "
"	" "	"	"	1.61	Clearing	" "
29	SW¼ NW¼	"	"	2.36	"	" "
"	" "	"	"	2.24	Meadow	" "
"	SE¼ NW¼	"	"	4.25	"	" "
"	NE¼ NW¼	"	"	0.31	"	" "
"	SW¼ NE¼	"	"	1.01	"	" "
"	NW¼ NE¼	"	"	3.79	"	" "
"	NE¼ NE¼	"	"	4.36	"	" "
28	NW¼ NW¼	"	"	3.27	"	Cert. 1461
"	NE¼ NW¼	"	"	0.37	"	" "
21	SW¼ SW¼	"	"	0.03	"	" "
"	SE¼ SW¼	"	"	6.92	"	" "
"	" "	"	"	0.16	Willows Grass	" "
"	SW¼ SE¼	"	"	1.51	Meadow	" "
"	" "	"	"	0.33	Willows Grass	" "
28	NW¼ NW¼	"	"	3.23	Sage Br. Grass	" "
				49.81		

Total – 33.99 Acres cert 1476

Total – 15.82 – Cert 1461

CULTURE MAP OF WALTER MAINE WHOSE ADDRESS IS CORTEZ, NEVADA, SHOWING METHOD OF IRRIGATION UNDER APPLICATION No 7110, FROM COWBOY REST CREEK.

SCALE 600 ft. TO ONE INCH.

FILED Aug. 20, 1926 under No. 7852 STATE ENGINEER'S OFFICE

FILED March 23, 1926 STATE ENGINEER'S OFFICE

STATE OF NEVADA
COUNTY OF LANDER SS.

I, O. P. Adams, being first duly sworn, depose and say, that the accompanying map is a true and correct plat of the lands irrigated by Walter Maine as taken from the field notes of a survey made by me, completed on the 15th day of December 1925.

That the map and survey were made at the instance of Walter Maine, and that it truly represents the lands irrigated under Application No 7110

O. P. Adams
Surveyor.

Subscribed and sworn to before me this 22nd day of March 1926.

Louis A. Lemaire
Notary Public in and for Lander County, Nevada.

7852 Certificate No. — 1461 — Dec. 17, 1928.

7110 Certificate No. — 1476 — Jany. 17, 1929

Place in files under 7852 – 7110