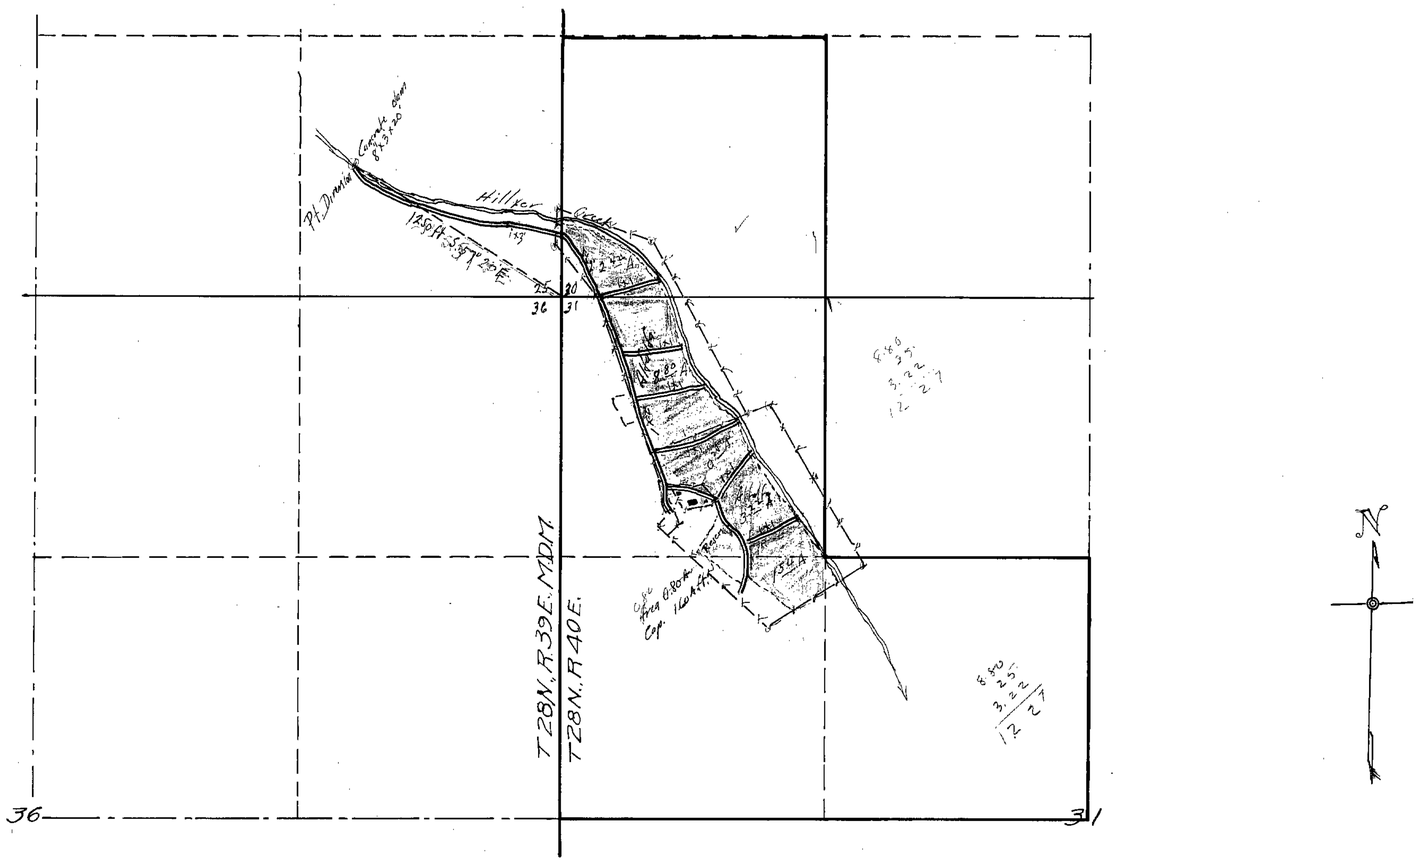

Section	Subdivision	Town	Range	Acres	Description of Culture
30	SW¼SW¼	28N	40E.	2.42	Alfalfa
31	NW¼NW¼	"	"	12.02	"
31	" "	"	"	0.25	Garden
31	SW¼NW¼	"	"	1.54	Alfalfa

State of Nevada
County of Humboldt } ss

I, H. H. Sheldon, being first duly sworn, depose and say that this map, consisting of one sheet, has been correctly drawn to the designated scale from field notes of a survey made by me on the 22nd day of April, 1924; that it truly and correctly represents the location and extent of the works used to divert water from Hillyer Creek in Pershing County, by Dan Esparza for irrigation purposes under Application No 7118. That the point of diversion, the location, size and grdese of the diverting ditch, the location and extent of lands owned or controlled by the applicant upon which water applied for under Application No 7118 is used, together with the area and kind of culture in each 40 acre subdivision, and the location of streams in vicinity, are fully and correctly designated thereon.

H. H. Sheldon.
State Water Right Surveyor

Subscribed and sworn to before me this 27 day of January 1940

Geo Hortius
Notary Public in and for Humboldt County, Nevada

map filed May 14, 1924 is better map.

FILED
February 2, 1940
STATE ENGINEER'S OFFICE

OFFICE STATE ENGINEER FEB 2 1940

Certificate No. 2568 Issued Jan. 7, 1941.

Scale 1" = 400'

MAP TO ACCOMPANY
PROOF OF BENEFICIAL USE
UNDER APPLICATION No 7118
FOR
IRRIGATION
BY
DAN ESPARZA
FROM
HILLYER CREEK

7118