SECTION	SUBDIVISION	T.N.	R.E.	CULTIVATED ACREAGE	DESCRIPTION OF CULTURE	DATE OF FIRST CULTURE
6	NE¼ SE¼	25	45	8.3	Meadow Pasture	
				3.2	Sagebrush and grass.	
6	SE¼ SE¼	25	45	28.0	" " " "	
				12.0	Meadow pasture.	
6	SW¼ SE¼	25	45	23.0	" "	
				10.2	Sagebrush and grass.	
6	NW¼ SE¼	25	45	1.0	" " " "	
6	SE¼ SW¼	25	45	4.5	" " " "	
				2.3	Meadow Pasture.	
7	NE¼ NE¼	25	45	20.0	Sagebrush and grass	
7	SW¼ NE¼	25	45	1.0	" " " "	
7	NW¼ NE¼	25	45	30.0	" " " "	
				10.0	Meadow Pasture.	
7	NE¼ NW¼	25	45	29.4	" "	
				5.3	Sagebrush and grass	
7	Lot 1	25	45	2.0	" " " "	
				1.0	Meadow Pasture.	
7	Lot 2	25	45	18.2	" "	
				6.2	Sage Brush and grass	
7	Lot 3	25	45	33.7	" " " "	
				1.5	Meadow pasture	
7	SE¼ NW¼	25	45	18.5	" "	
				16.5	Sagebrush and grass.	
— Total Under Permit 7140 ~ 285.8 Acres. (original application No. 6485)						

not in permit see remarks of P.B.U.

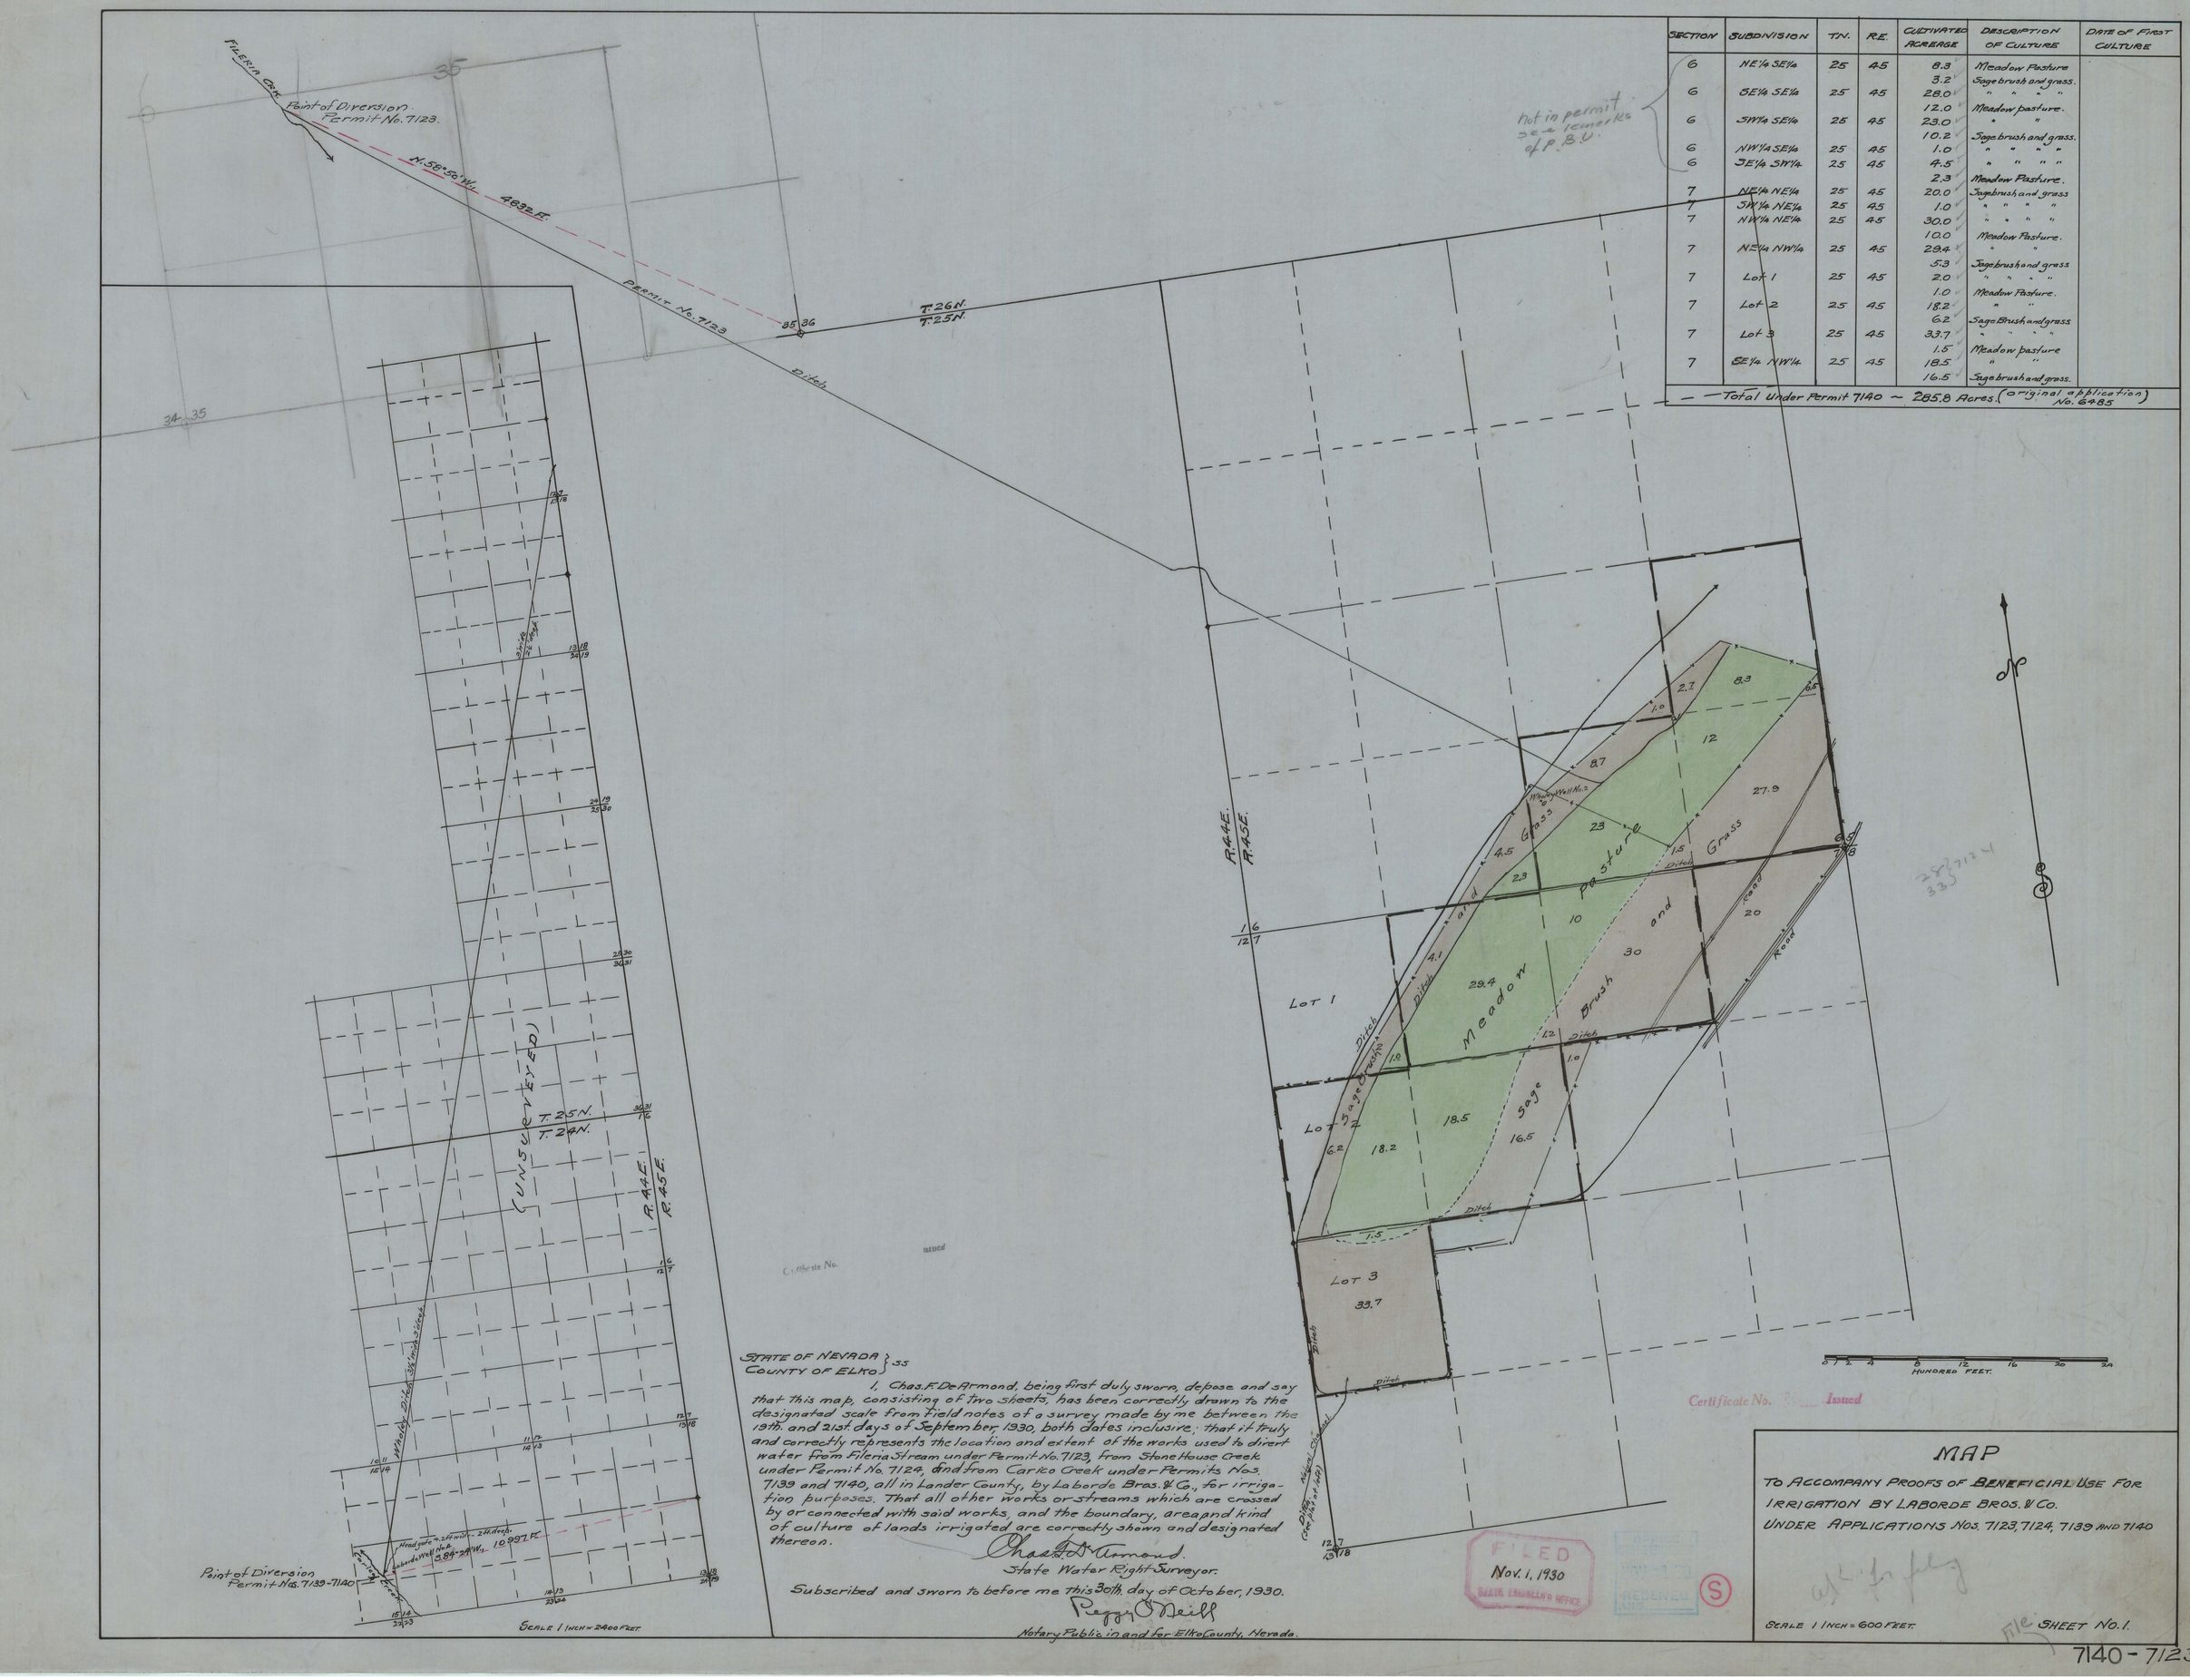

STATE OF NEVADA } ss
COUNTY OF ELKO }

I, Chas. F. DeArmond, being first duly sworn, depose and say that this map, consisting of two sheets, has been correctly drawn to the designated scale from field notes of a survey made by me between the 19th. and 21st days of September, 1930, both dates inclusive; that it truly and correctly represents the location and extent of the works used to divert water from Filerio Stream under Permit No. 7123, from Stonehouse Creek under Permit No. 7124, and from Carlco Creek under Permits Nos. 7139 and 7140, all in Lander County, by Laborde Bros. & Co., for irrigation purposes. That all other works or streams which are crossed by or connected with said works, and the boundary, area and kind of culture of lands irrigated are correctly shown and designated thereon.

Chas. F. DeArmond.
State Water Right Surveyor.

Subscribed and sworn to before me this 30th. day of October, 1930.

Peggy O'Neill
Notary Public in and for Elko County, Nevada.

FILED
Nov. 1, 1930
STATE ENGINEER'S OFFICE

RECEIVED
NOV 1 1930

MAP

TO ACCOMPANY PROOFS OF BENEFICIAL USE FOR IRRIGATION BY LABORDE BROS. & CO. UNDER APPLICATIONS NOS. 7123, 7124, 7139 AND 7140

ok for filing

SCALE 1 INCH = 600 FEET.

SHEET No. 1.

file

7140 - 7123

SECTION	SUBDIVISION	T.N.	R.E.	CULTIVATED ACREAGE	DESCRIPTION OF CULTURE	DATE OF FIRST CULTURE.
28	SW¼ NW¼	26	45	1.5	GRASS AND BRUSH	
				5.4	MEADOW & GRASS PASTURE	
28	NW¼ SW¼	"	"	0.5	" " "	
TOTAL UNDER PERMIT 7123				7.4 ACRES.		
28	SW¼ NW¼	26	45	19.4	GRASS PASTURE.	
28	SE¼ NW¼	"	"	5.0	" "	
28	NW¼ NW¼	"	"	1.7	" "	
28	NE¼ NW¼	"	"	16.0	" "	
TOTAL UNDER PERMIT 7124				42.1 ACRES.		
28	NW¼ SW¼	26	45	18.1	MEADOW & GRASS PASTURE	
28	SW¼ SW¼	"	"	1.0	" " "	
29	SE¼ NE¼	"	"	0.2	" " "	
				3.3	GRASS AND BRUSH	
29	NE¼ SE¼	"	"	11.8	" " "	
				22.0	MEADOW & GRASS PASTURE	
29	SE¼ SE¼	"	"	29.4	" " "	
				4.2	GRASS AND BRUSH	
29	NW¼ SE¼	"	"	3.0	" " "	
29	SW¼ SE¼	"	"	5.6	" " "	
				17.0	MEADOW & GRASS PASTURE	
32	NW¼ NE¼	"	"	24.8	" " "	
				2.4	GRASS AND BRUSH.	
32	NE¼ NE¼	"	"	5.2	" " "	
				3.5	MEADOW & GRASS PASTURE	
TOTAL UNDER PERMIT No. 7139				151.5 ACRES		

Not in permit see Remark of P.B.U.

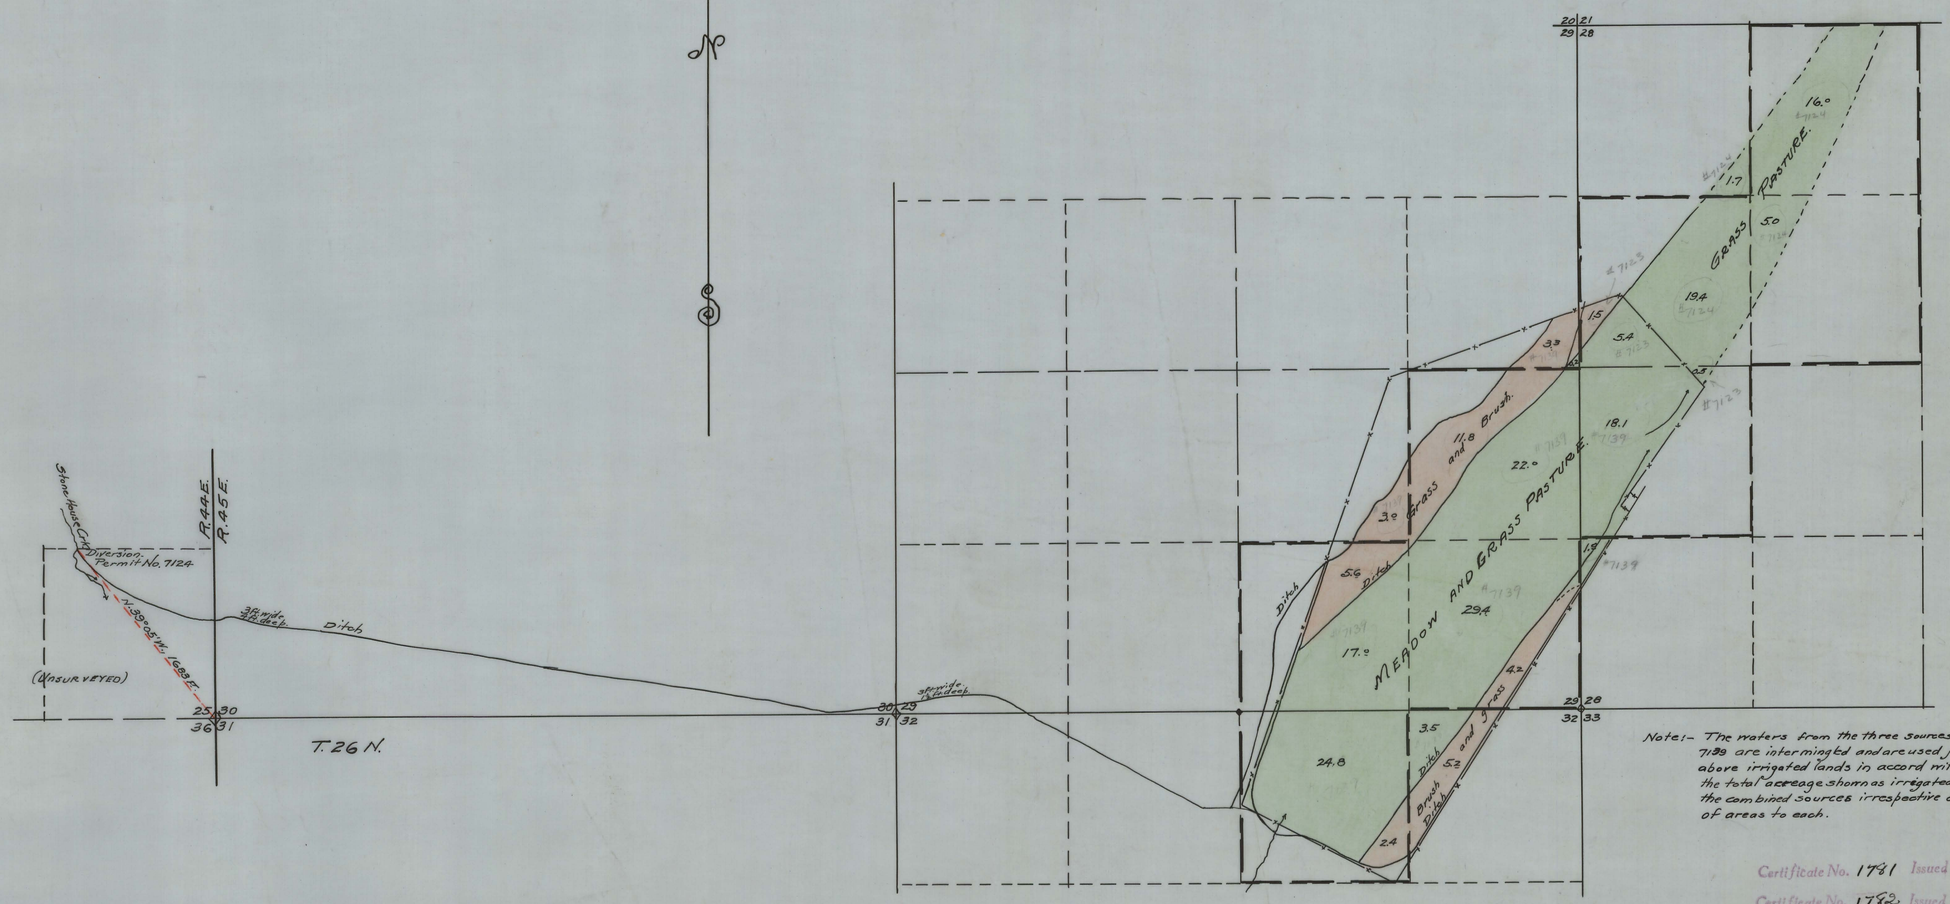

Note:- The waters from the three sources under Permits 7123, 7124 and 7139 are intermingled and are used jointly on any or all of the above irrigated lands in accord with best irrigation practice, and the total acreage shown as irrigated is the total irrigated from the combined sources irrespective of the arbitrary assignment of areas to each.

Certificate No. 1781 Issued March 24, 1932
Certificate No. 1782 Issued March 24, 1932
Certificate No. 1783 Issued March 24, 1932

0 1 2 4 8 12 16 20 24
HUNDRED FEET

Certificate No. 1781 Issued March 21, 1932
Certificate No. 1782 Issued March 21, 1932
Certificate No. 1883 Issued March 21, 1932
Cert. 1784 Issued March 24, 1932

Point of diversion of 7123 is shown on map 7140
Point of diversion of 7139 is shown on map 7140

FILED
Nov. 1, 1930
STATE ENGINEER

Chas. F. D'Armond.

MAP

TO ACCOMPANY PROOFS OF BENEFICIAL USE FOR IRRIGATION BY LABORDE BROS. & CO.
UNDER APPLICATIONS Nos. 7123, 7124, 7139 AND 7140

A.K. for filing

SCALE 1 INCH = 600 FEET. SHEET No. 2.

7123 – 7124 – 7139