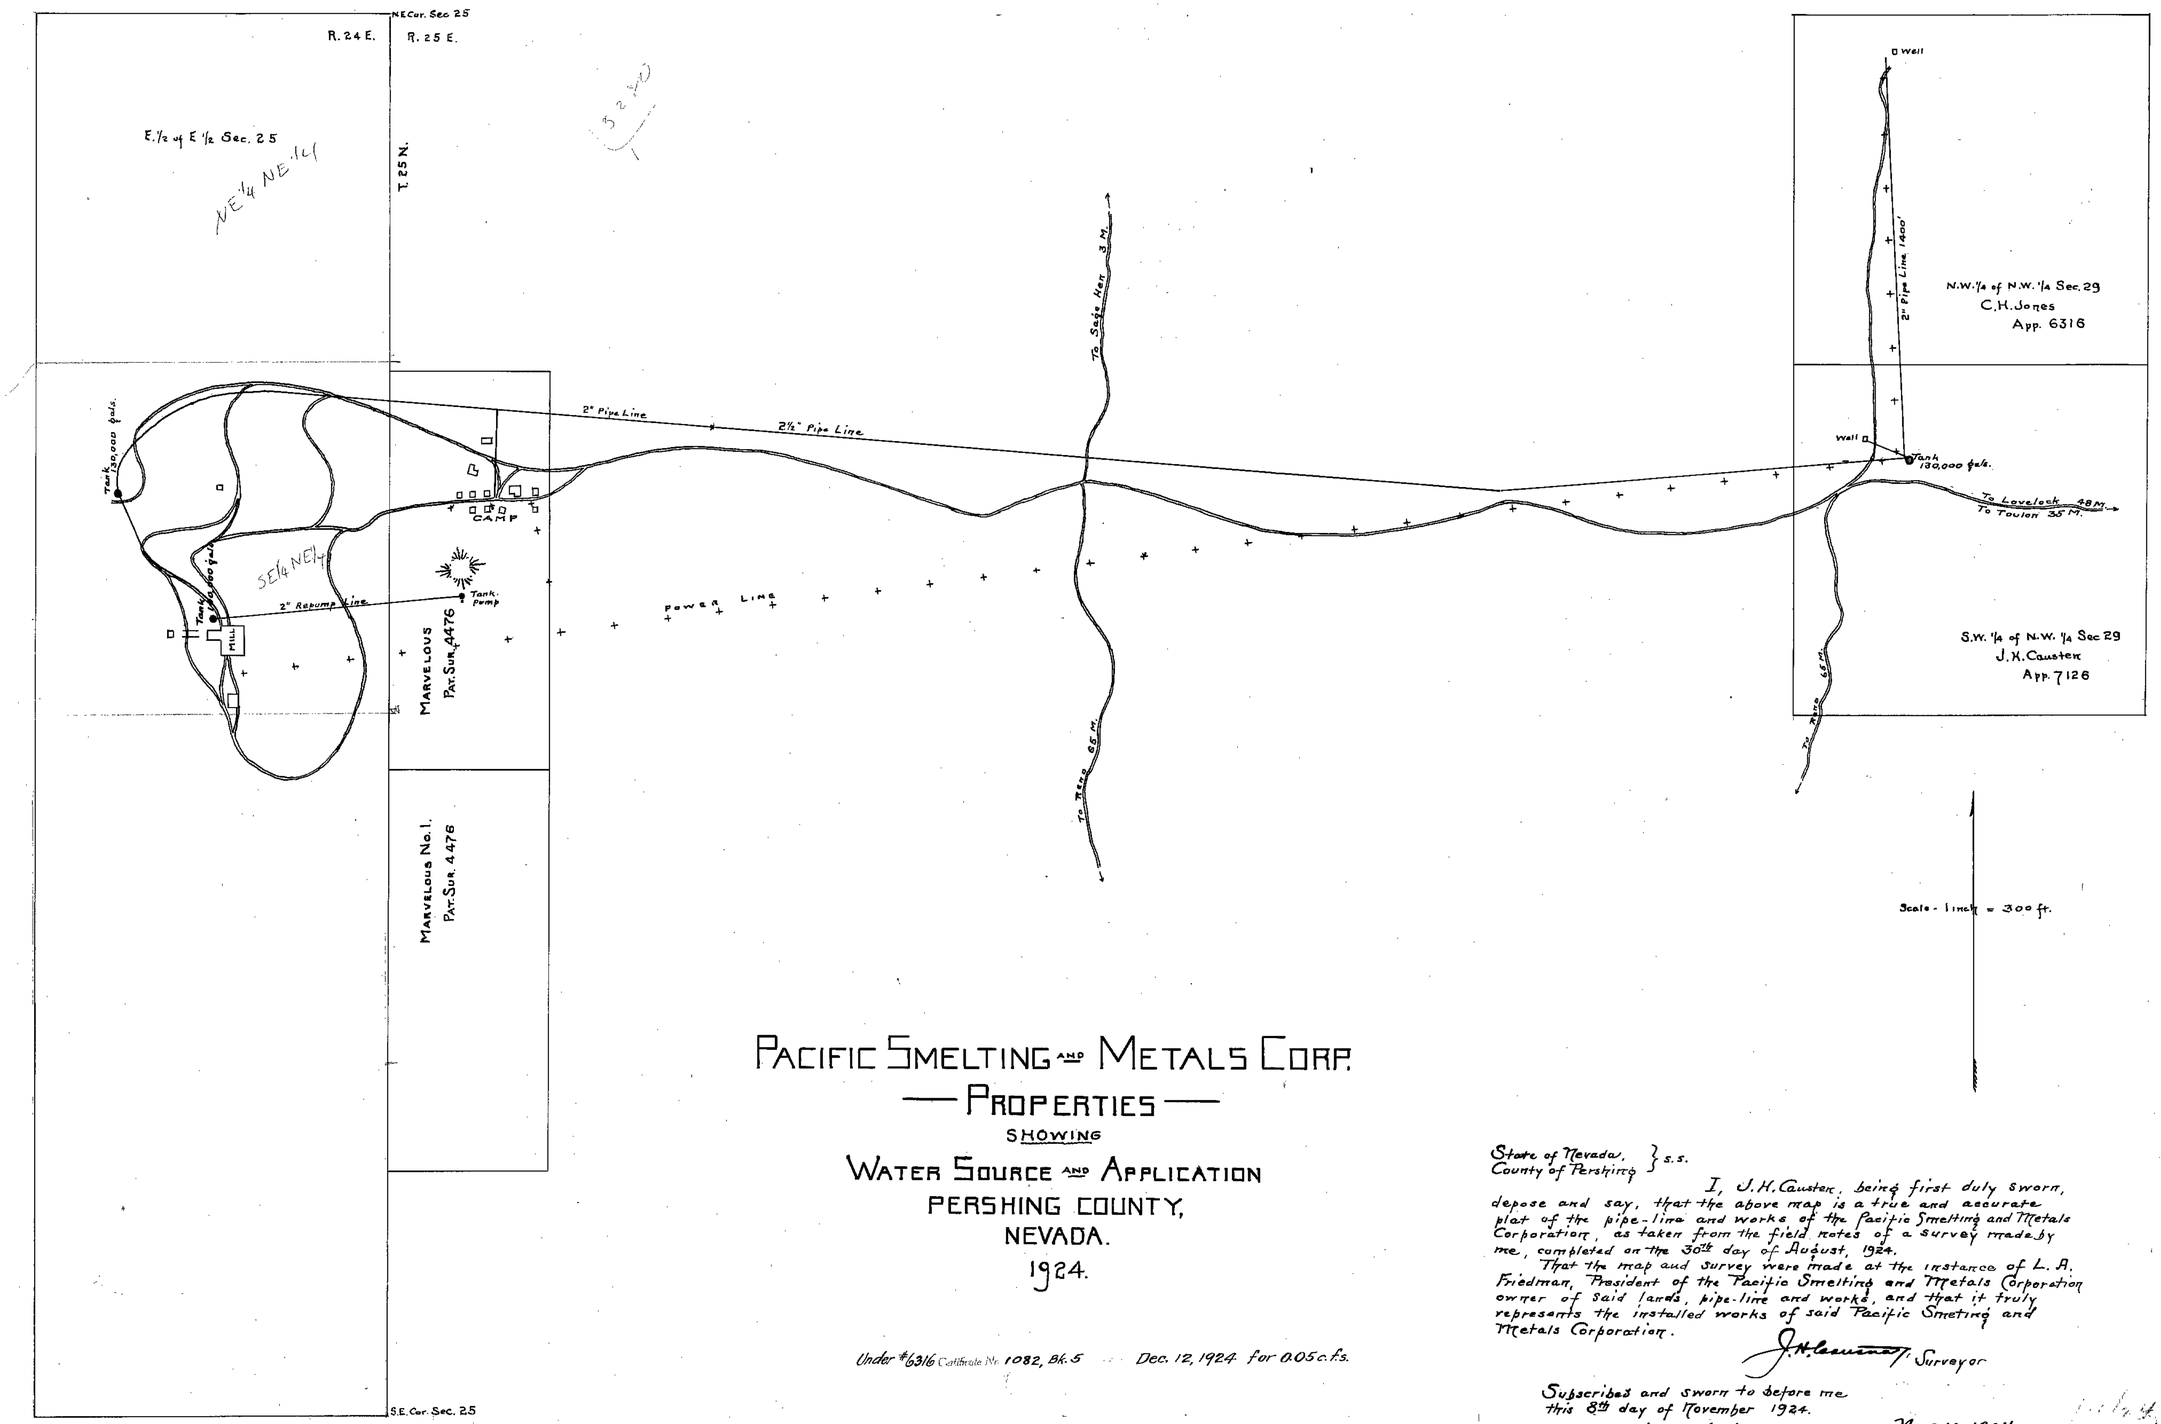

PACIFIC SMELTING AND METALS CORP.

— PROPERTIES —

SHOWING

WATER SOURCE AND APPLICATION

PERSHING COUNTY,

NEVADA.

1924.

Under #6316 Certificate No. 1082, Bk. 5 — Dec. 12, 1924 for 0.05 c.f.s.

Under #7126 Certificate No. 1083, Bk. 5 — Dec. 12, 1924 for 0.0833 c.f.s.

State of Nevada, }
County of Pershing } s.s.

I, J.H. Causten, being first duly sworn, depose and say, that the above map is a true and accurate plat of the pipe-line and works of the Pacific Smelting and Metals Corporation, as taken from the field notes of a survey made by me, completed on the 30th day of August, 1924.

That the map and survey were made at the instance of L. A. Friedman, President of the Pacific Smelting and Metals Corporation owner of said lands, pipe-line and works, and that it truly represents the installed works of said Pacific Smelting and Metals Corporation.

J.H. Causten, Surveyor

Subscribed and sworn to before me this 8th day of November 1924.

W.A. Scragg
Notary Public, in and for
Pershing County, Nevada.

Nov. 12, 1924.

Place in file under 7126 - 6316