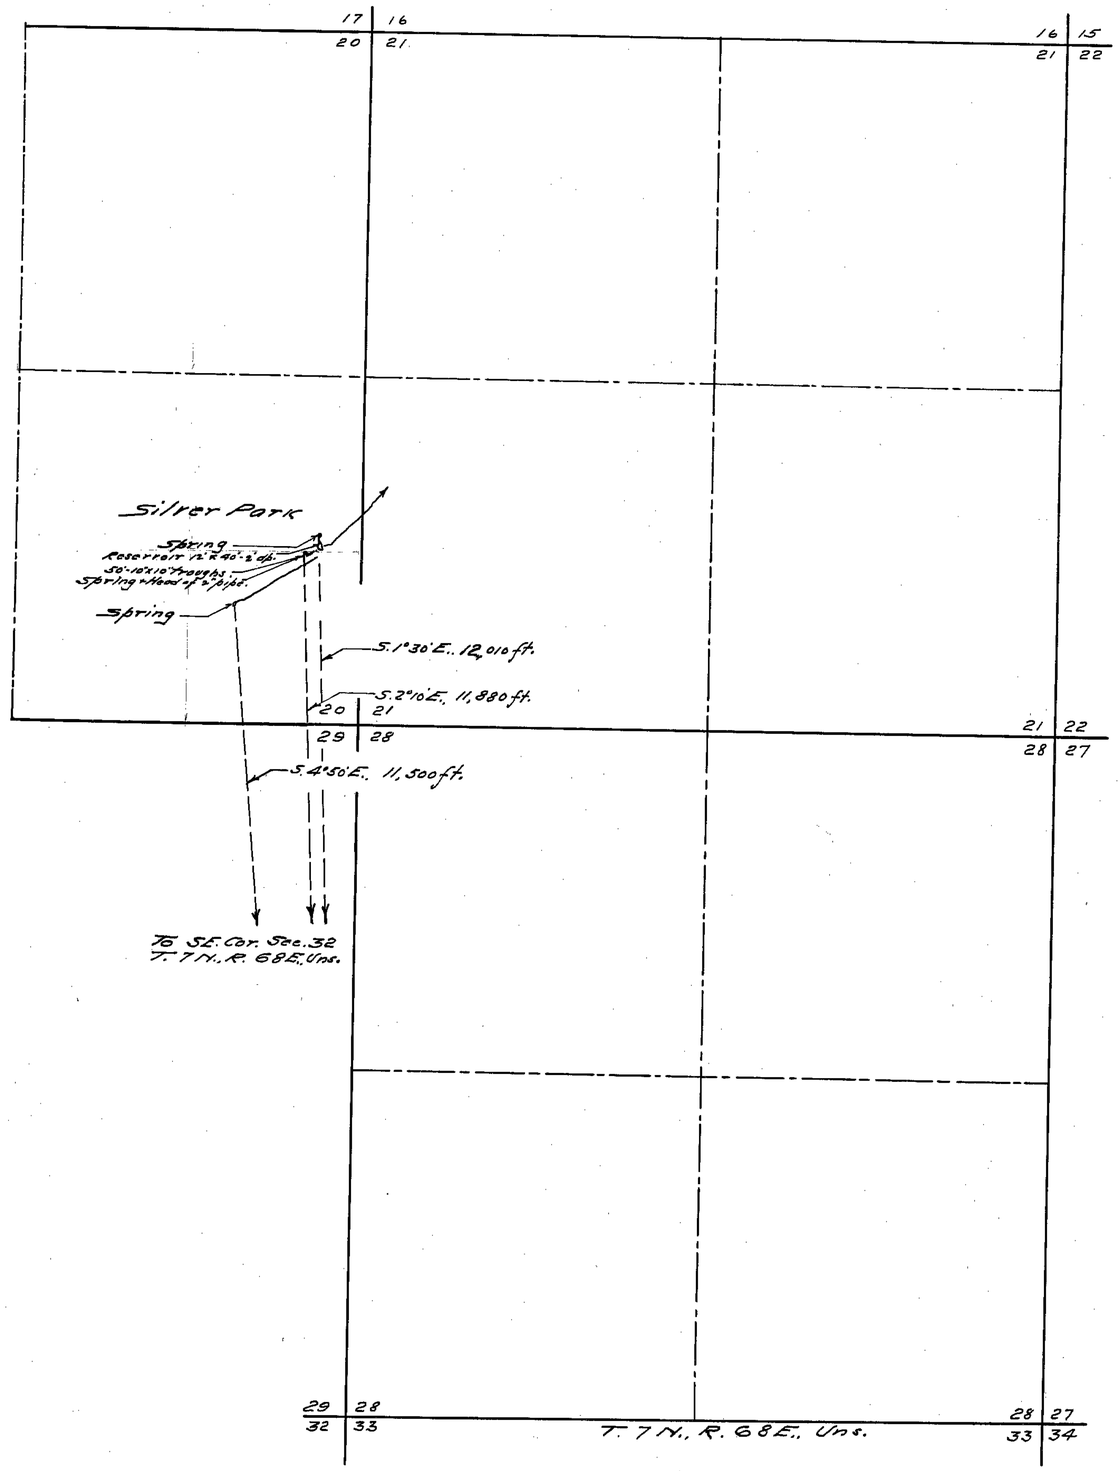

STATE OF NEVADA }
County of White Pine } ss.

I, F.W. Millard, being first duly sworn, depose and say that this map has been correctly drawn to the designated scale from field notes of a survey made by me between the 6th and 8th days of August, 1928; That it truly and correctly represents the location and extent of the works used to divert water from Silver Park Springs in Lincoln County by the Murray Sheep Company for stockwatering purposes; that the point of diversion, the location and size of the diverting channel or other conduit, the place and manner of use, the location and names of all other works or streams which are crossed by or connected with the said works, are fully and correctly designated thereon.

F.W. Millard
State Water Right Surveyor.

Subscribed and sworn to before me this 18th day of September, 1928.

Notary Public in and for White Pine County, Nevada.

N

0 500 1000 2000
Scale - 1-in = 600 ft.

Cancellation No. 1730 Issued April 8, 1923

MAP TO ACCOMPANY
PROOF OF BENEFICIAL USE
UNDER
APPLICATION No. 7161
FOR
STOCKWATERING
BY MURRAY SHEEP CO.
FROM
SILVER PARK SPRINGS.
Surveyed by Ed. Millard & Son, Ely, Nevada.

FILED
Sept. 20, 1928

7161