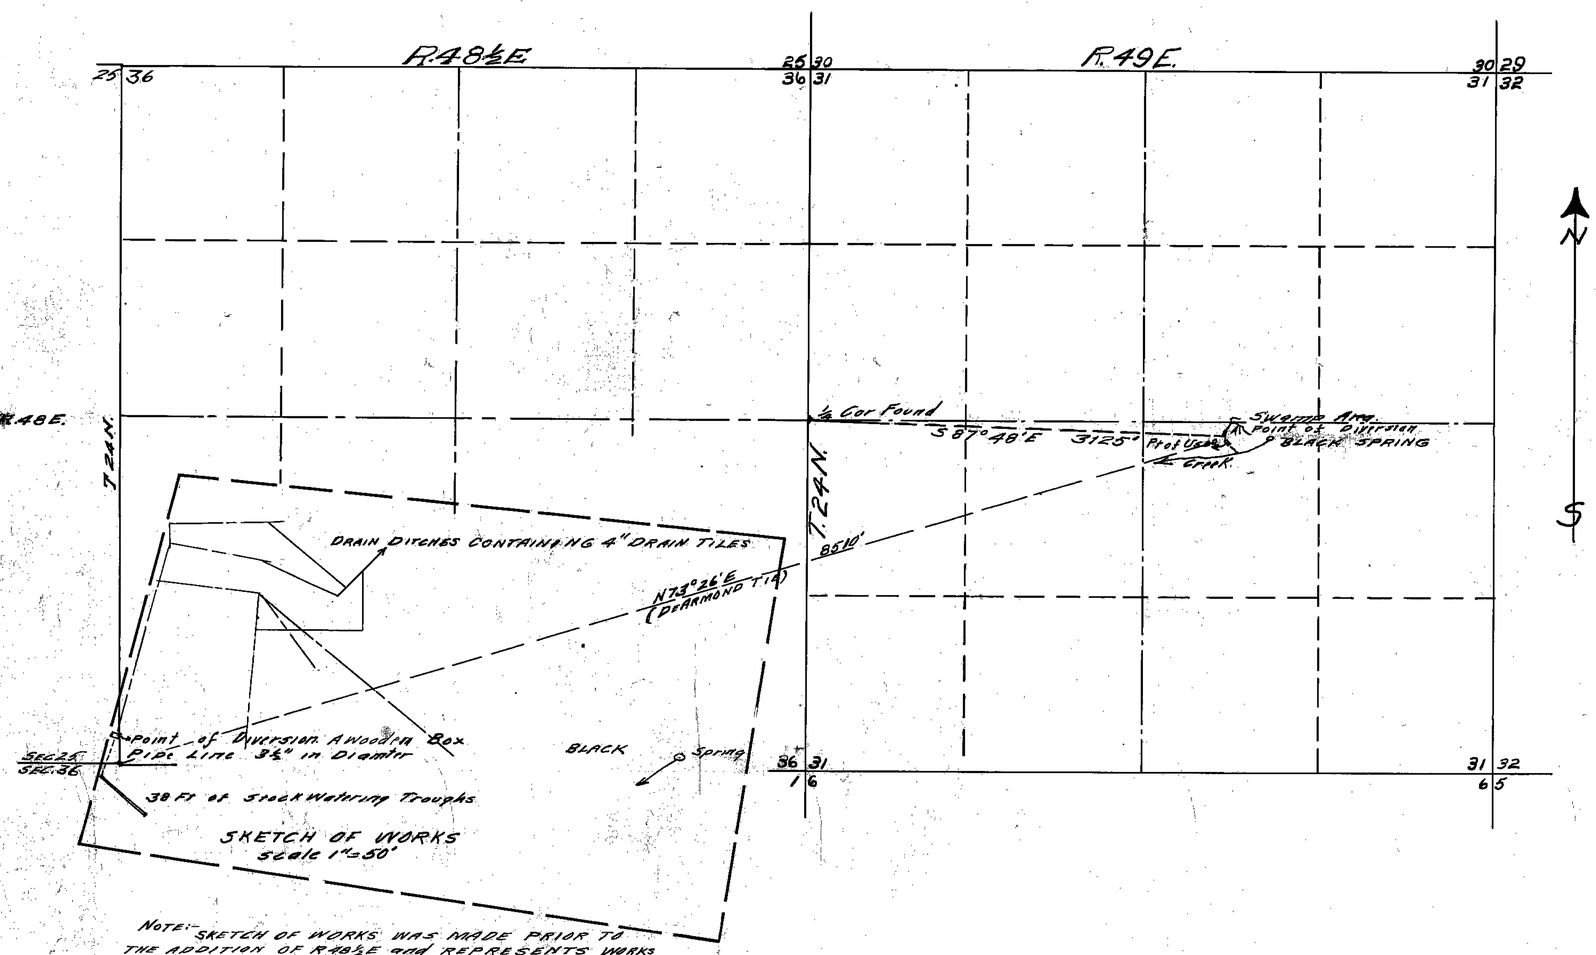

NOTE:- SKETCH OF WORKS WAS MADE PRIOR TO THE ADDITION OF R48½E and REPRESENTS WORKS AS SHOW IN NW¼ of (SE¼) Sec.31 T24N R49E. R48½E WAS ADDED TO SHOW RELATION OF TWO TIES MADE AT DIFFERENT DATES.

STATE of NEVADA }
COUNTY of ELKO } ss.

I, W.H. Settelmeyer being first duly sworn depose and that this map has been correctly drawn to the designated scale from field notes of a survey made by me on the 26th day of September, 1929; that it truly and correctly represents the location and extent of the works used to divert water from Black Spring in Eureka, by Emil Baumann for stockwatering purposes; that the point of diversion, the location and size of the diverting channel or other conduit, the place and manner of use, and the location and names of all other works or streams which are crossed by or connected with the said works, are fully and correctly designated thereon.

W.H. Settelmeyer
State Water Right Surveyor.

Subscribed and sworn to before me this 16th day of October 1929.

H.S. Jaber
Notary Public in and for Elko County Nevada.

0 1 2 3 4 5 6 8 10 12 14 16 18 20 22 24 Hundred Ft.
Scale 1"= 600'

MAP

To Accompany Proof of Beneficial Use Under Application No 7209 for Stockwatering from Black Spring by Emil Baumann

FILED
February 13, 1930
STATE ENGINEER'S OFFICE

Certificate No. 1938 Issued March 23, 1938

7209