Sec.	Sub-division	T.	R.	Cultivated acreage	Description of Culture	Date of first Culture
10	NW¼ NE¼	24N	48E.	× 4.85	Pasture	
"	SW¼ NE¼	"	"	× 7.88	"	
"	" "	"	"	× 9.09	Alfalfa	
"	" "	"	"	× 8.18	Grain	
"	NE¼ NW¼	"	"	× 2.94	Pasture	
"	SE¼ NW¼	"	"	× 10.10	"	
"	" "	"	"	× 3.84	Grain	
"	" "	"	"	× 1.24	Alfalfa	

Total 48.12 FWD.

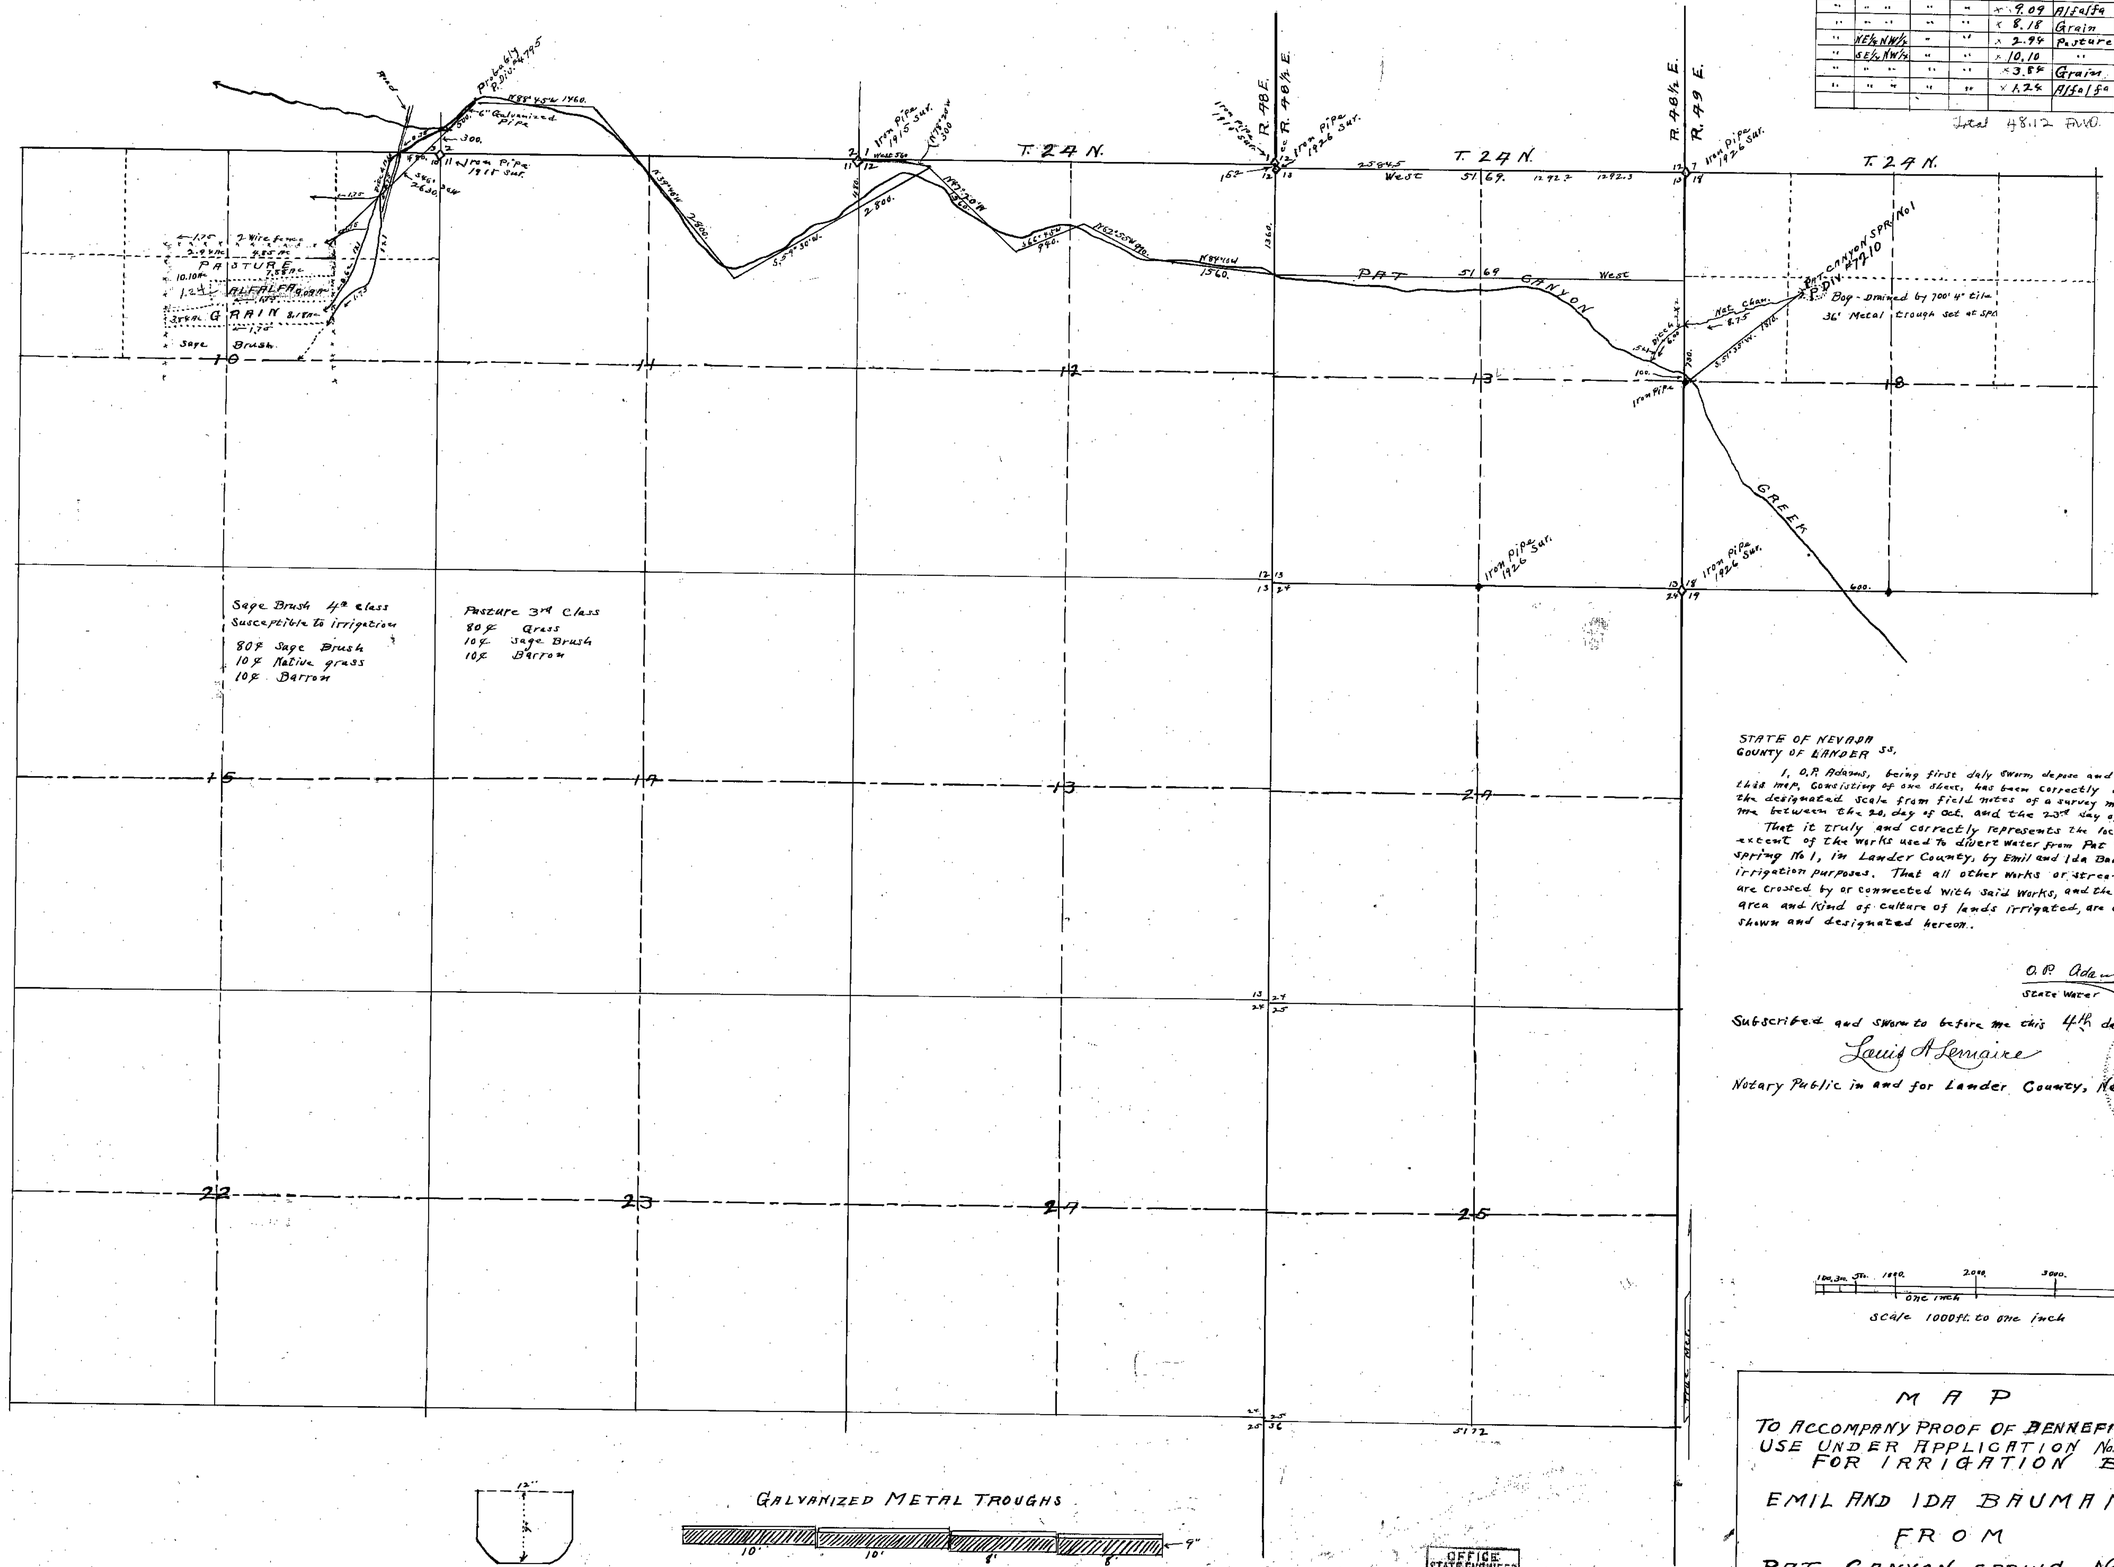

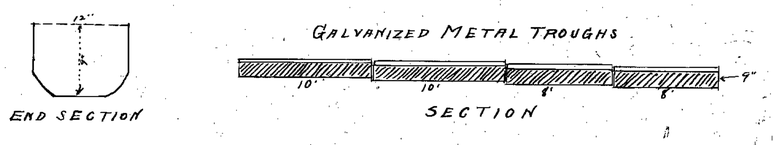

STATE OF NEVADA
COUNTY OF LANDER ss.

I, O.P. Adams, being first daly sworn, depose and say that this map, consisting of one sheet, has been correctly drawn to the designated scale from field notes of a survey made by me between the 20. day of Oct. and the 23rd day of Oct. 1927.

That it truly and correctly represents the location and extent of the works used to divert water from Pat Canyon spring No 1, in Lander County, by Emil and Ida Baumann for irrigation purposes. That all other works or streams which are crossed by or connected with said works, and the boundary, area and kind of culture of lands irrigated, are correctly shown and designated hereon.

O.P. Adams
State Water Right Surveyor.

Subscribed and sworn to before me this 4th day of Nov. 1927

Louis A Lemaire
Notary Public in and for Lander County, Nevada

Scale 1000 ft. to one inch

MAP

TO ACCOMPANY PROOF OF BENNEFICIAL USE UNDER APPLICATION No. 7210. FOR IRRIGATION BY

EMIL AND IDA BAUMANN

FROM

PAT CANYON SPRING No. 1.

OFFICE STATE ENGINEER NOV 19 '27 RECEIVED ANS.

FILED Nov. 19, 1927 STATE ENGINEER'S OFFICE

Certificate No. —1460— December 13, 1928

Unable to find File under this FWD. Dec 6, 1927

7210