SECTION	SUB-DIVISION	TOWNSHIP	RANGE	CULTIVATED ACREAGE	DESCRIPTION OF CULTURE	DATE OF FIRST CULTURE
34	N.E.¼ S.W.	21 N.	55 E.	6.7	Pasture	1925
"	S.E.¼ S.W.	"	"	12.6	"	"
"	" "	"	"	2.6	Meadow	1880
	S.W.¼ S.W.	"	"	6.6	"	
			Total	28.5	Acres.	

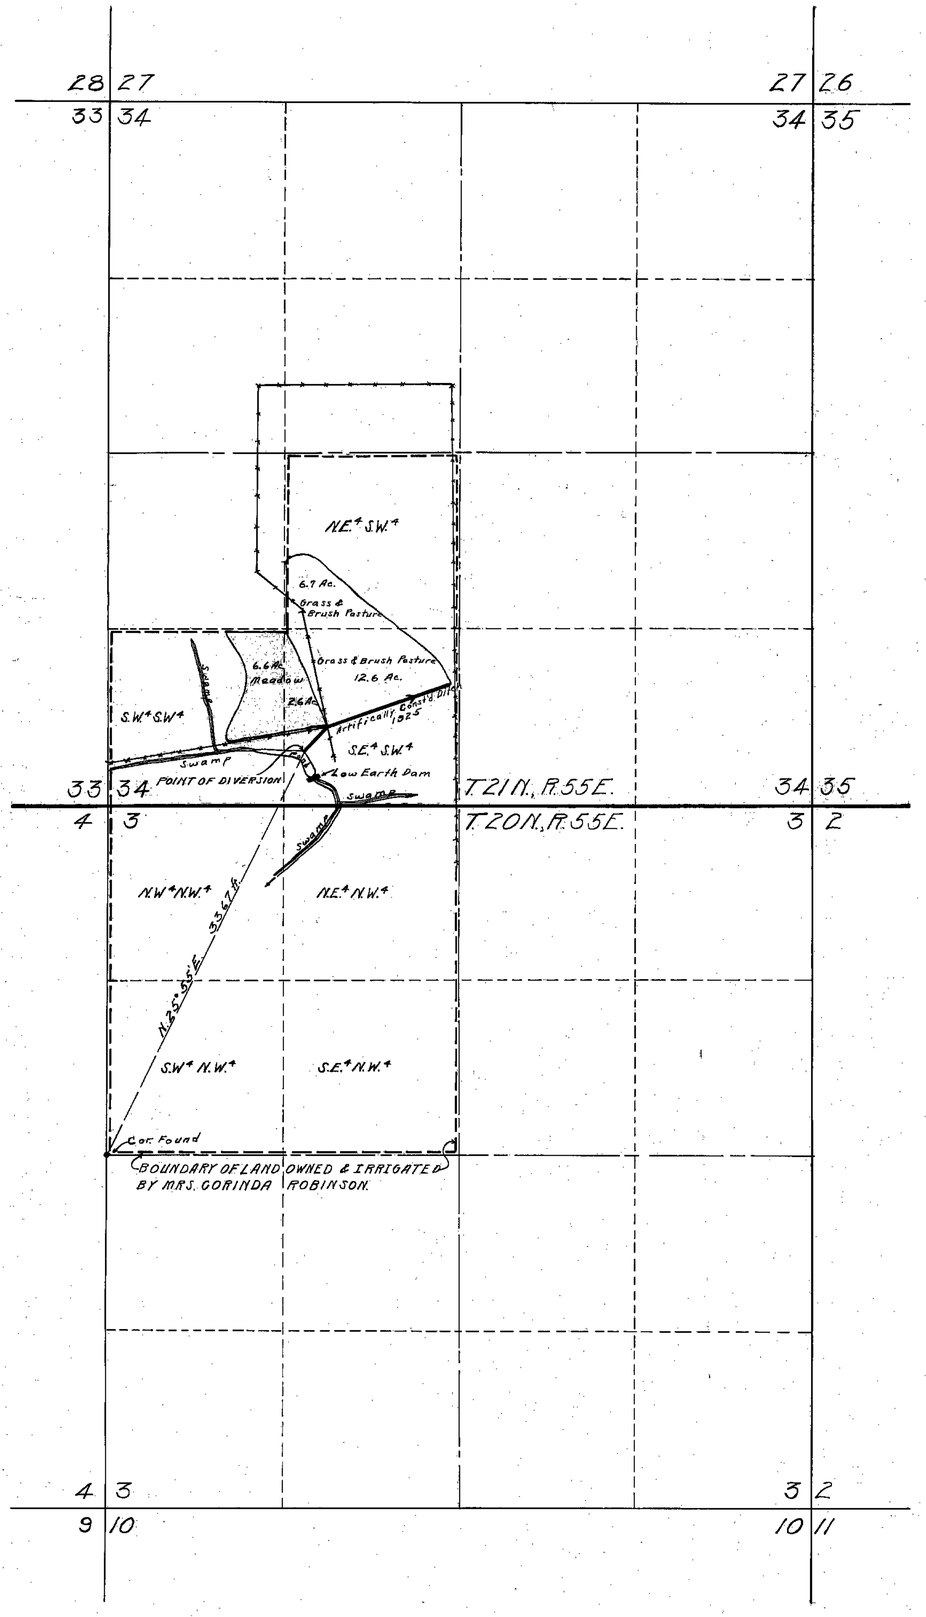

SIZE AND GRADES OF DIVERSION CHANNEL.

Cross section and grade of diversion channel is variable to an extent which prohibits showing average sections and grades.

The bottom width varies from 8" to 14", the top width from 16" to 24" and the grade from almost level to 1.00' to 1000' of ditch.

Note: No discharge measurements have ever been made, however it is estimated that a maximum discharge of 0.40 second ft. can be delivered to the land.

STATE OF NEVADA
COUNTY OF EUREKA } S.S.

I, L.A. Harris, being first duly sworn, depose and sar that this map, consisting of one sheet, has been correctly drawn to the designated scale from field notes of a survey made by me, on the 3rd day of November 1927; that it truly and correctly represents the location and extent of the works used To divert water from Robinson Springs & Swamp, in White Pine County, by Mrs. Corinda Robinson for irrigation purposes under application No. 7226. That the point of diversion, the location, size and grades of the diverting channel, location and description of all measuring devices, the location and extent of lands owned or controlled by the applicant upon which water applied for under application No. 7226 is used, together with the area and kind of culture in each forty acre subdivision, and the location and names of all other works or streams which are crossed by or connected with said works are fully and correctly designated thereon.

L.A. Harris
State Water Right Surveyor

Subscribed and sworn to before me this 7th day of November 1927.

E. A. Kellman

NOTARY PUBLIC IN AND FOR EUREKA COUNTY, NEVADA.

FILED
Nov. 12, 1927
STATE ENGINEER'S OFFICE

OFFICE STATE ENGINEER
NOV 12 '27
RECEIVED
A.N.S.

SCALE: 1 IN = 600 FT.

0 200 400 600 800 1000 2000 3000 FT.

Certificate No. 1509 — Issued February 19, 1929

MAP TO ACCOMPANY
PROOF OF BENEFICIAL USE
UNDER APPLICATION NO. 7226
FOR
IRRIGATION
BY
MRS. CORINDA ROBINSON
FROM
ROBINSON SPRINGS & SWAMP

7226