SECTION	SUBDIVISION	T.N.	R.E.	CULTIVATED ACREAGE	DESCRIPTION OF CULTURE	DATE OF FIRST CULTURE
2	Lot 3	20	55	2.0	GRASS.	
	Lot 4	"	"	0.2	"	
	"	"	"	0.6	" (Plowed)	
	"	"	"	0.6	Irrigated Sage.	
	SW¼NW¼	"	"	8.3	" "	
	" "	"	"	2.5	Grass (Plowed)	
	" "	"	"	20.2	Grass	
	SE¼ NW¼	"	"	12.8	"	
	NE¼SW¼	"	"	2.8	"	
	" "	"	"	1.0	Irrigated Sage	
	NW¼SW¼	"	"	4.0	" "	
	" "	"	"	0.2	Grass	
3	Lot 1	"	"	0.4	" (Plowed)	
	"	"	"	2.8	Irrigated Sage	
	SE¼NE¼	"	"	1.1	" "	
	" "	"	"	0.6	Grass (Plowed)	

60.10

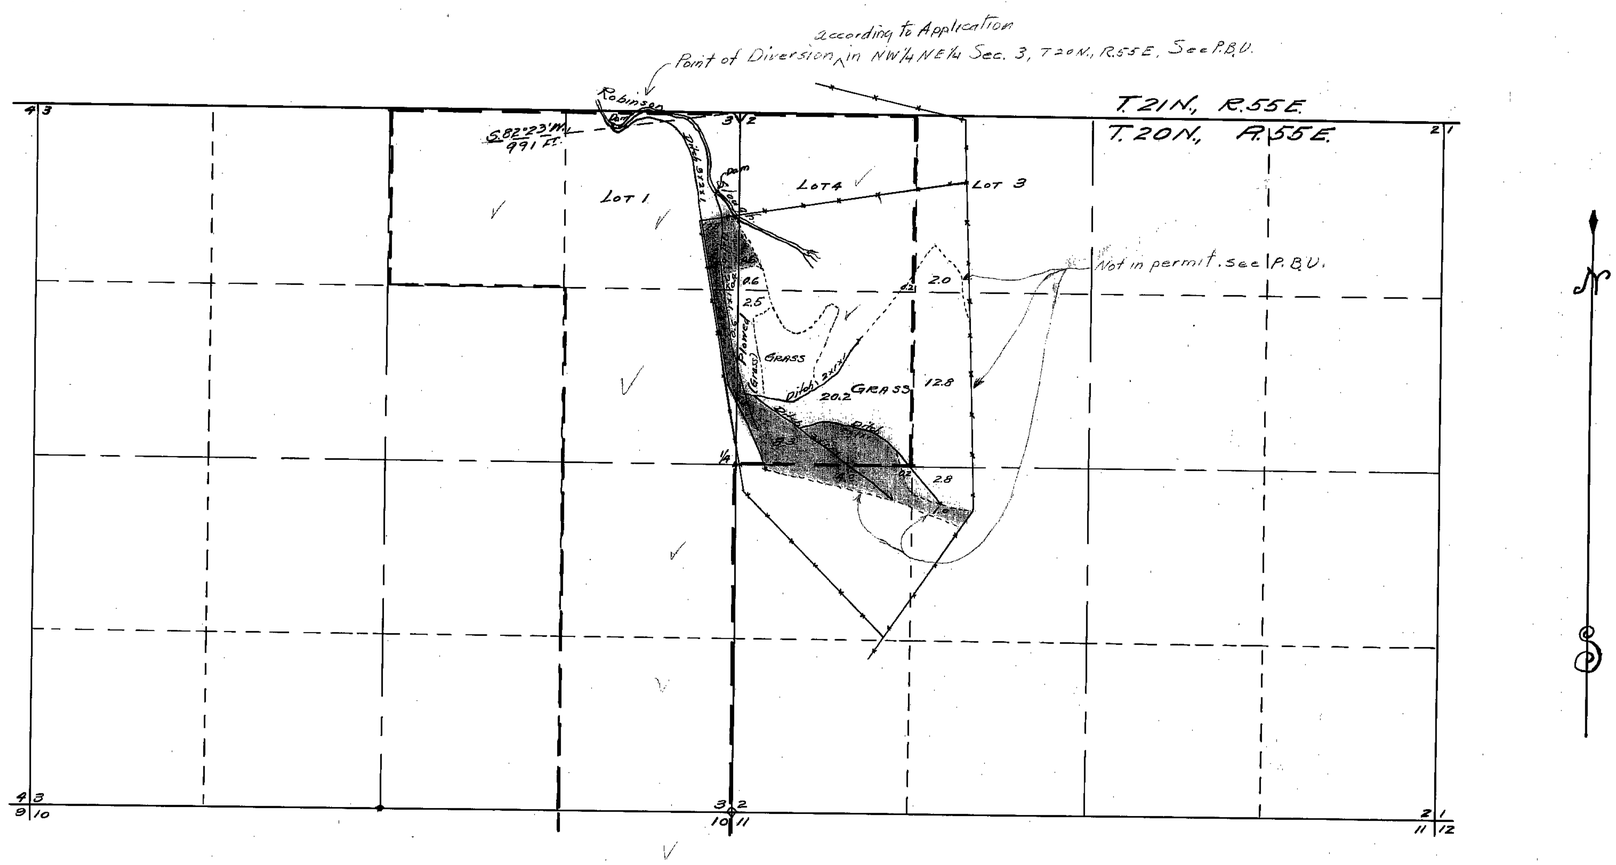

OFFICE STATE ENGINEER
SEP 21 28
RECEIVED

STATE OF NEVADA }
COUNTY OF ELKO } SS

I, Chas. F. DeArmond, being first duly sworn, depose and say that this map, consisting of one sheet, has been correctly drawn to the designated scale from field notes of a survey made by me on the 25th. day of August, 1928; that it truly and correctly represents the location and extent of the works used to divert water from Robinson Slough, in White Pine County, by Angelo De Bernardi for irrigation purposes under Application No. 7227. That the location and size of the diverting channel, the point of diversion, and location and extent of lands owned or controlled by the applicant upon which water applied for under Application No. 7227 is used, together with the area and kind of culture in each 40-acre subdivision, and the location and names of all other works or streams which are crossed by or connected with said works are fully and correctly designated thereon

Chas. F. DeArmond
State Water Right Surveyor.

Subscribed and sworn to before me this 6th day of September, 1928.

Notary Public in and for Elko County, Nevada.

Certificate No. 1642 Issued April 24, 1930.

FILED
Sept. 21, 1928
STATE ENGINEER'S OFFICE

1 2 4 6 8 10 12 14 16 18 20 22 24
HUNDRED FEET

MAP

TO ACCOMPANY PROOF OF BENEFICIAL USE
UNDER APPLICATION NO. 7227
FOR IRRIGATION BY ANGELO DE BERNARDI
FROM ROBINSON SLOUGH

SURVEYED AUGUST 25, 1928
BY C. F. DE ARMOND
SCALE 1 INCH = 600 FEET.

7227