Sec.	Sub-division	T.	R.	Cultivated acreage	Description of culture	Date of first culture
15	SW¼SW¼	22N	43E	4.06	Meadow	
"	" "	"	"	0.17	Sage Brush	
"	NW¼SW¼	"	"	4.73	Meadow	
"	" "	"	"	8.59	Grain	
"	" "	"	"	6.88	Sage Brush	
"	SW¼NW¼	"	"	3.11	" "	
"	" "	"	"	1.14	Rye Grass	
"	SE¼NW¼	"	"	0.27	" "	
"	SW¼SW¼	"	"	0.58	Spuds	
16	SE¼SE¼	"	"	0.04	"	
"	" "	"	"	1.05	Grain	

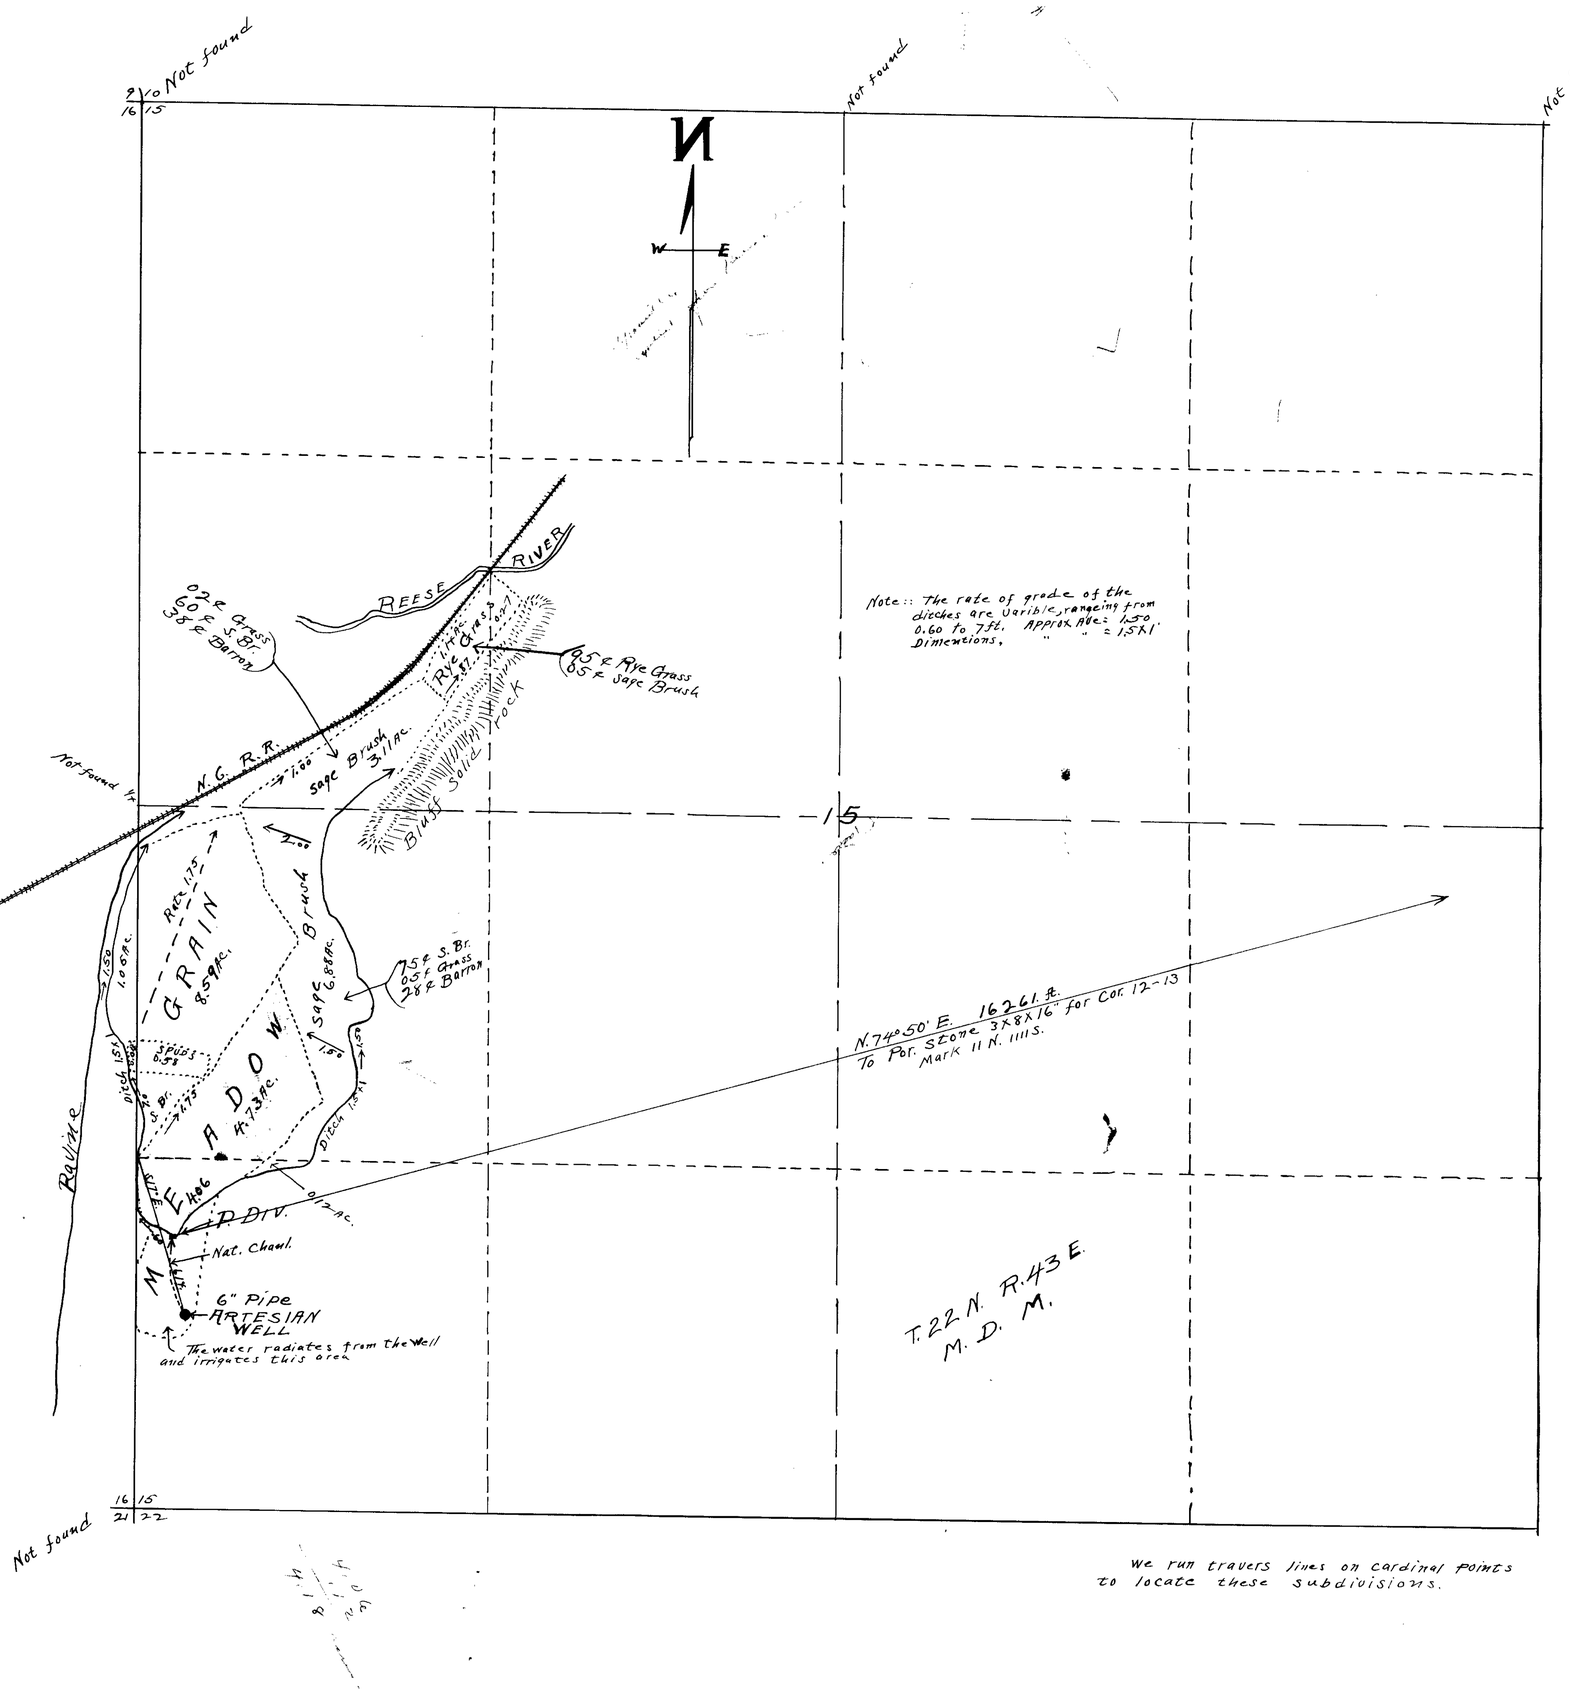

We run travers lines on cardinal points to locate these subdivisions.

STATE OF NEVADA
COUNTY OF LANDER } S.S.

I, O. P. Adams, being first duly sworn, depose and say that this map consisting of one sheet, has been correctly drawn to the designated scale from field notes of a survey made by me between Feb. 7th 1925 and Sept. 18th 1928.

That it truly represents correctly, the location and extent of the works used to divert water from Phillipi Artesian Well, in Lander County, by Joe Phillipi for irrigation purposes. That all other works or streams which are crossed by or connected with said works, and the boundary, area and kind of culture of lands irrigated, are correctly shown and designated hereon.

O. P. Adams
State Water Right Surveyor.

Subscribed and sworn to before me this 21st day of September 1928.

Louis A Lemaire
Notary Public in and for Lander County, Nevada.

SCALE:: 300 ft. TO ONE INCH.

00 1 2 3 4 500 1000 1500

1921 March 8, 1933

MAP TO ACCOMPANY
PROOF OF APPROPRIATION
FOR
IRRIGATION
BY
JOE PHILLIPI
FROM
PHILLIPI ARTESIAN WELL

FILED
Oct. 1, 1928
STATE ENGINEER'S OFFICE

See 10130 7298