Section	Sub-division	Township	Range	Cultivated acreage	Description of Culture	Date of first culture.
22	NE¼ NE¼	19 S.	60 E.	4.1 Ac.	Vineyard	
"	"	"	"	4.8 Ac.	Grain	
"	"	"	"	3.0 Ac.	Trees	
23	NW¼ NW¼	"	"	4.4 Ac.	Wheat	
"	"	"	"	0.6 Ac.	Lawn & Garden	
"	"	"	"	0.4 Ac.	Orchard	
"	"	"	"	1.1 Ac.	Alfalfa	
"	SW¼ NW¼	"	"	6.1 Ac.	Alfalfa	
"	NE¼ NW¼	"	"	6.2 Ac.	Grain	
"	SE¼ NW¼	"	"	9.8 Ac.	Grain	
22	SE¼ NE¼	"	"	7.6 Ac.	Vineyard	
23	SW¼ NW¼	"	"	1.7 Ac.	Vineyard	
			Total	49.8 Ac.		

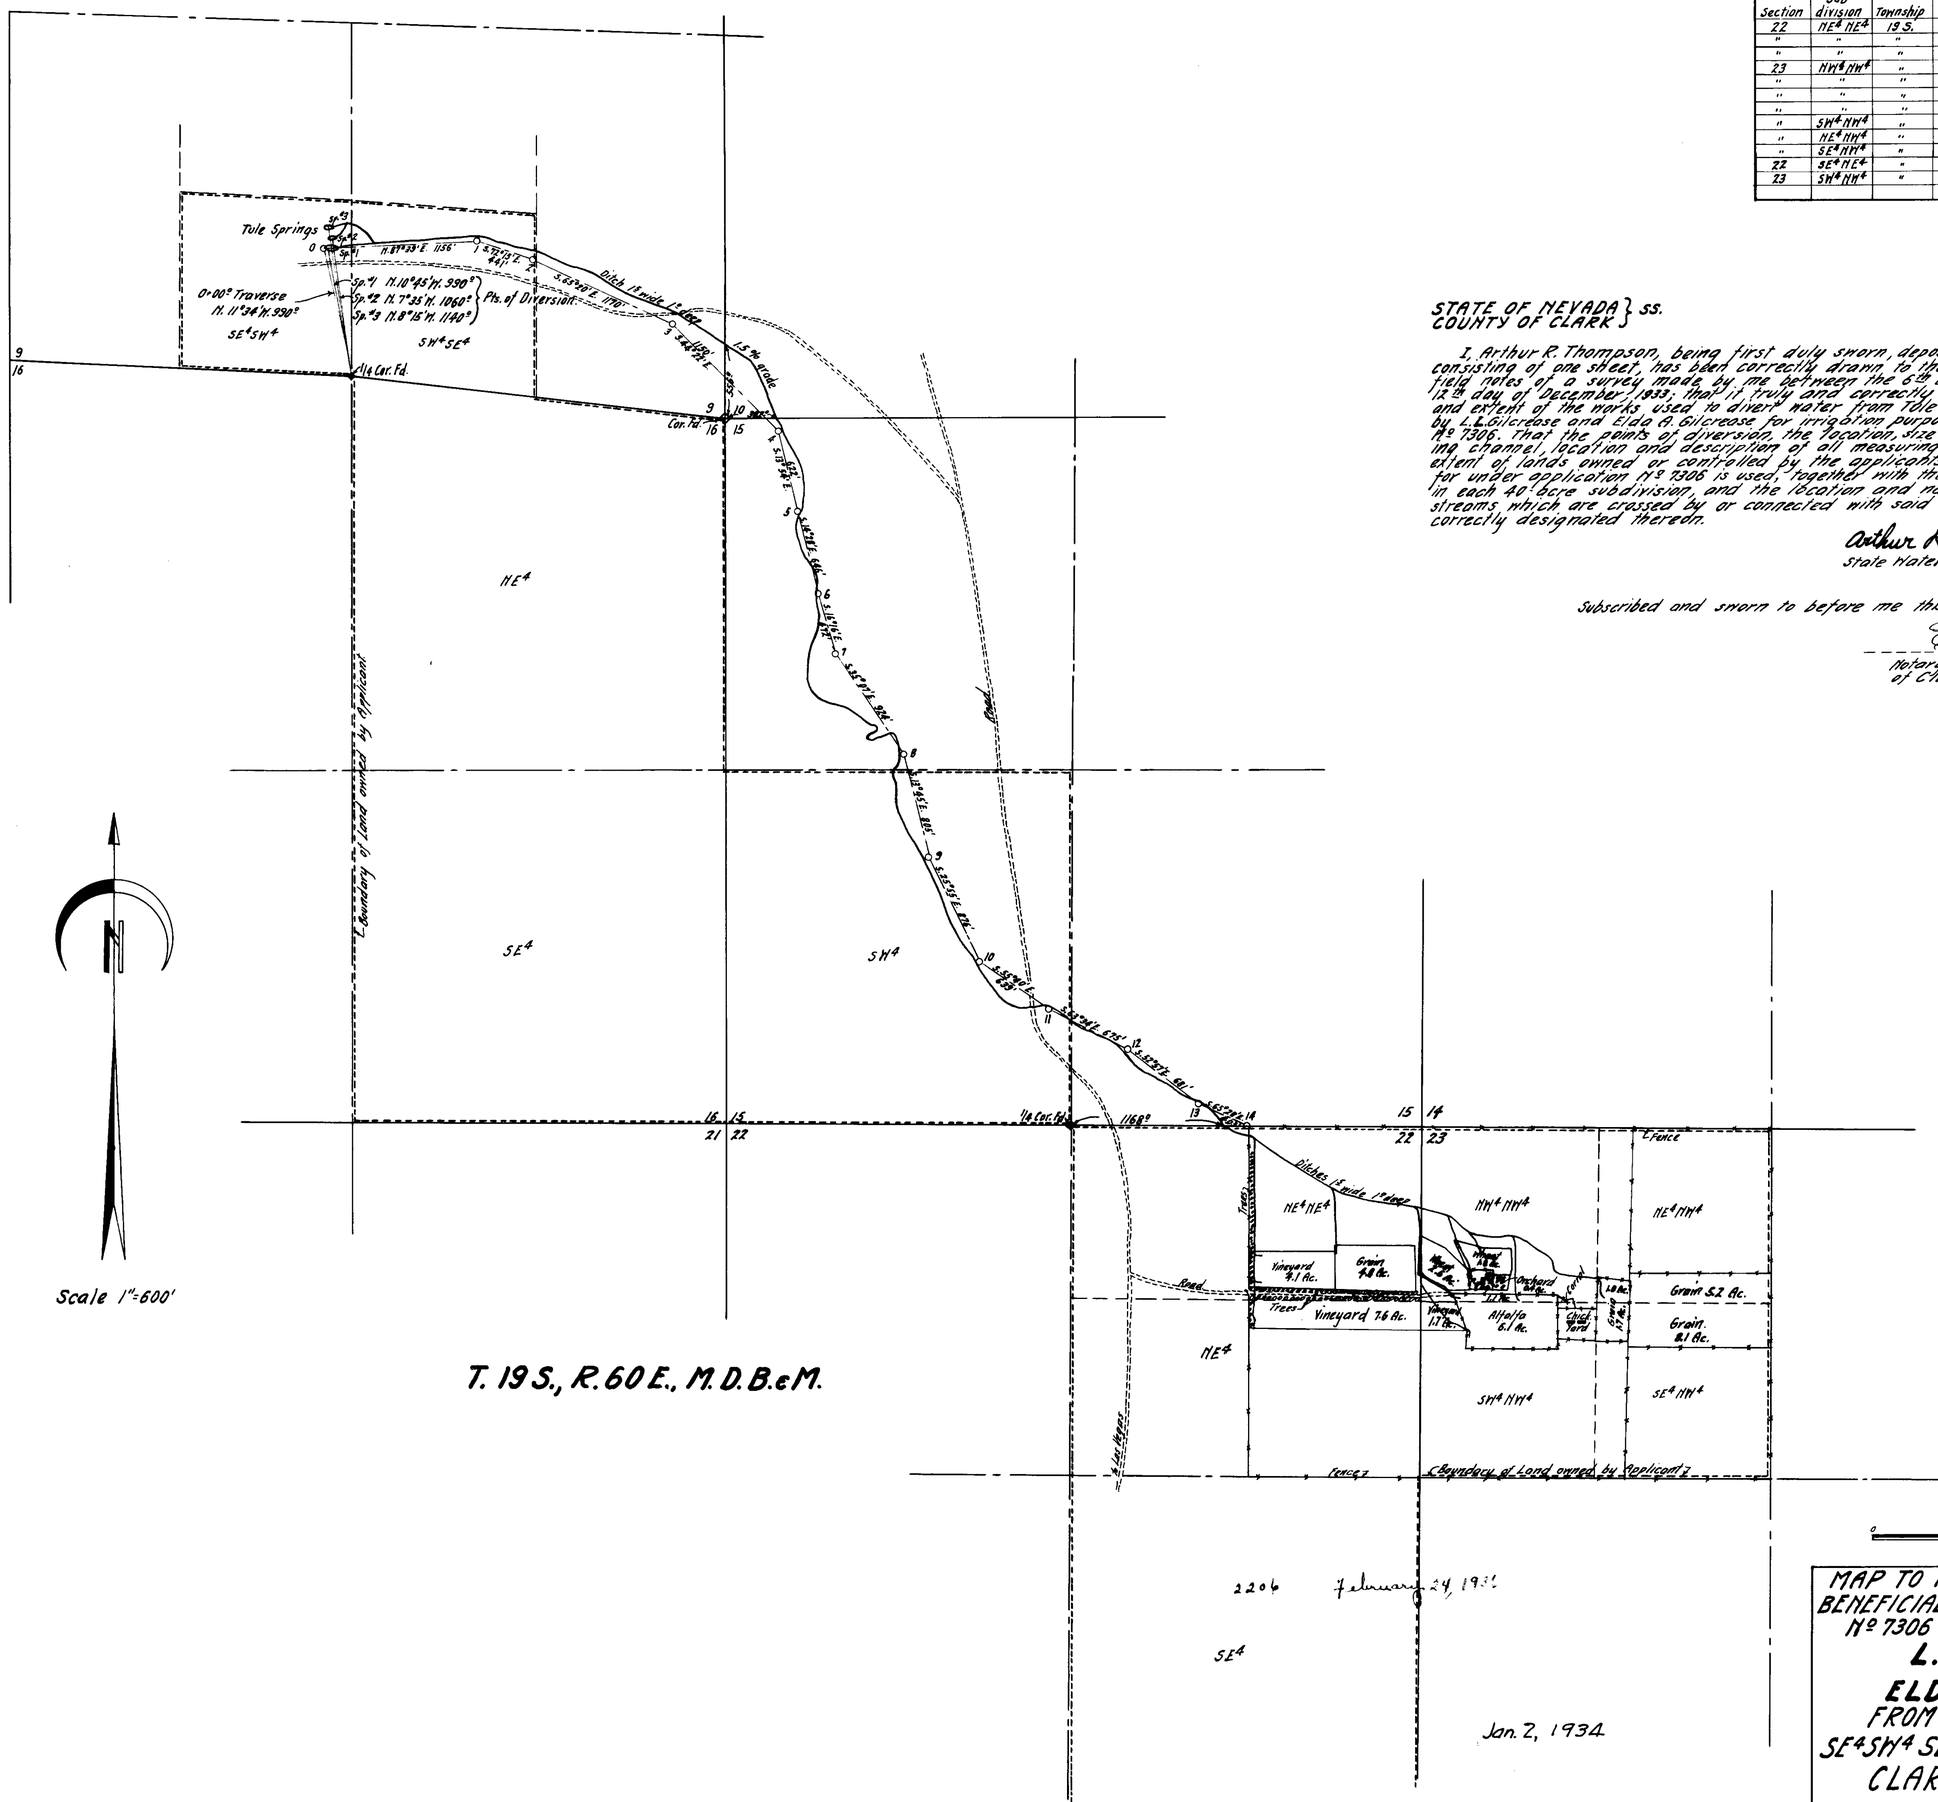

STATE OF NEVADA } SS.
COUNTY OF CLARK }

I, Arthur R. Thompson, being first duly sworn, depose and say that this map, consisting of one sheet, has been correctly drawn to the designated scale from field notes of a survey made by me between the 6th day of December, and the 12th day of December, 1933; that it truly and correctly represents the location and extent of the works used to divert water from Tule Springs, in Clark County, by L.L. Gilcrease and Elda A. Gilcrease for irrigation purposes under application No. 7306. That the points of diversion, the location, size and grades of the diverting channel, location and description of all measuring devices, the location and extent of lands owned or controlled by the applicants upon which water applied for under application No. 7306 is used, together with the area and kind of culture in each 40 acre subdivision, and the location and names of all other works or streams which are crossed by or connected with said works are fully and correctly designated thereon.

Arthur R. Thompson.
State Water Right Surveyor.

Subscribed and sworn to before me this 12th day of December 1933

Ethel Gambill
Notary Public in and for County of Clark, State of Nevada.

MAP TO ACCOMPANY PROOF OF BENEFICIAL USE UNDER APPLICATION No. 7306 FOR IRRIGATION BY
L.L. GILCREASE
AND
ELDA A. GILCREASE
FROM TULE SPRINGS IN
SE¼ SW¼ SEC. 9 T. 19 S., R. 60 E., M.D.B.&M.
CLARK COUNTY, NEVADA.

7306

7306