| SECTIO | SUB DIVISION | TOWNSHIP | RANGE. | CULTIVATED ACREAGE | DESCRIPTION OF CULTURE | DATE OF 1st CULT. |
|---|---|---|---|---|---|---|
| 29 | SE¼NE¼ | 41 N. | 37 E. | 2.09 | ALFALFA | |
| " | NE¼SE¼ | " | " | 1.00 | GARDEN | |
| " | " | " | " | 3.86 | ALFALFA | |
| " | NW¼SE¼ | " | " | 21.81 | GRAIN | |
| " | NE¼SW¼ | " | " | 3.85 | " | |
| | | | | | | |
| | | | Total | 32.61 Acres. | | |

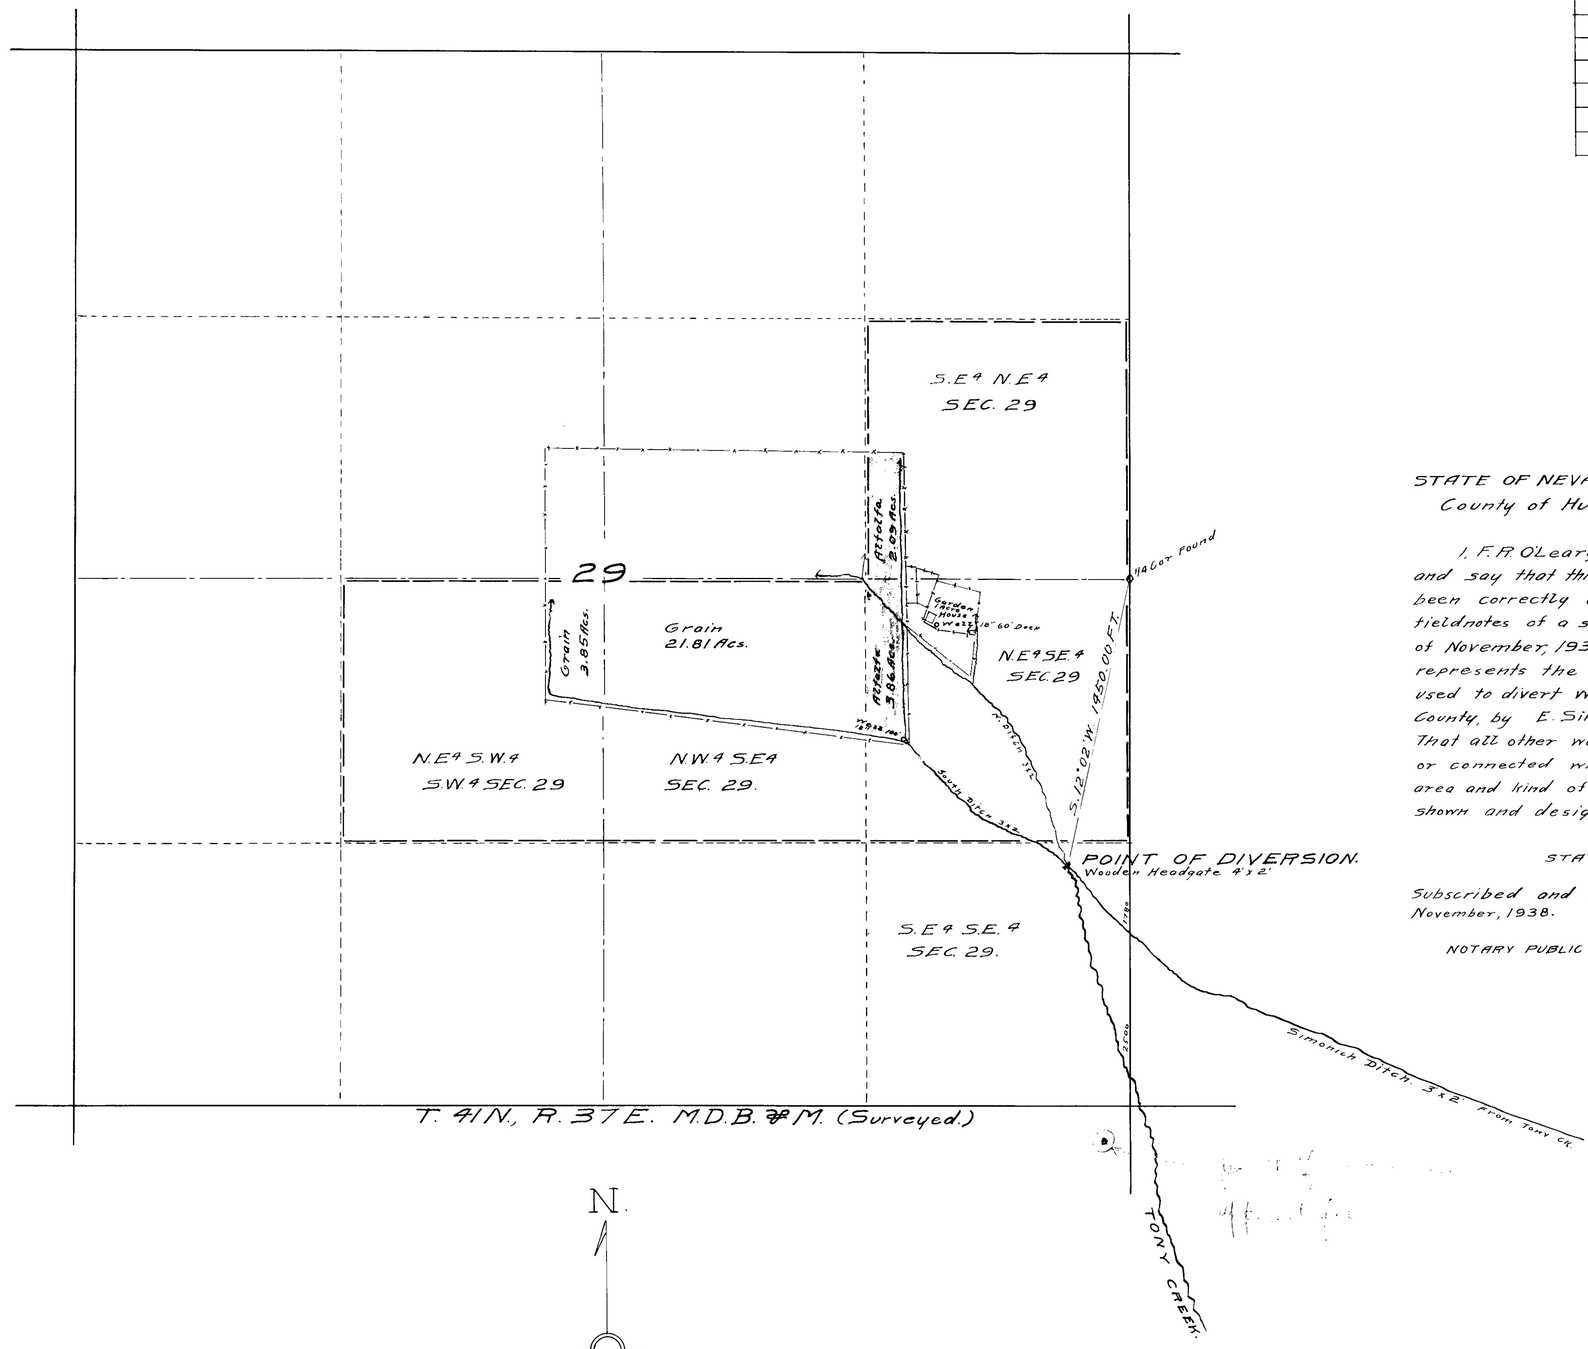


STATE OF NEVADA }
County of Humboldt } S.S.

I, F. R. O'Leary, being first duly sworn, depose and say that this map, consisting of one sheet, has been correctly drawn to the designated scale from fieldnotes of a survey made by me on the 20th day of November, 1938; that it truly and correctly represents the location and extent of the works used to divert water from Tony Creek, in Humboldt County, by E. Simonich and Jean A. Simonich
That all other works or streams which are crossed by or connected with said works, and the boundary, area and kind of culture of lands irrigated, are correctly shown and designated thereon.

F. R. O'Leary
STATE WATER RIGHT SURVEYOR

Subscribed and sworn to before me this 23rd day of November, 1938.

Gloria Germain
NOTARY PUBLIC IN AND FOR HUMBOLDT COUNTY, NEVADA.

11063 4618 Apr. 27, 1957

SCALE: 1 IN. = 400 FT.

0 100 200 300 400 1000 2000 FT.

2636 Apr. 27, 1942

April 6, 1942

MAP TO ACCOMPANY
PROOF OF APPROPRIATION
FOR
IRRIGATION
BY
E. SIMONICH & JEAN A. SIMONICH
FROM
TONY CREEK.

11063 Place in → 7339