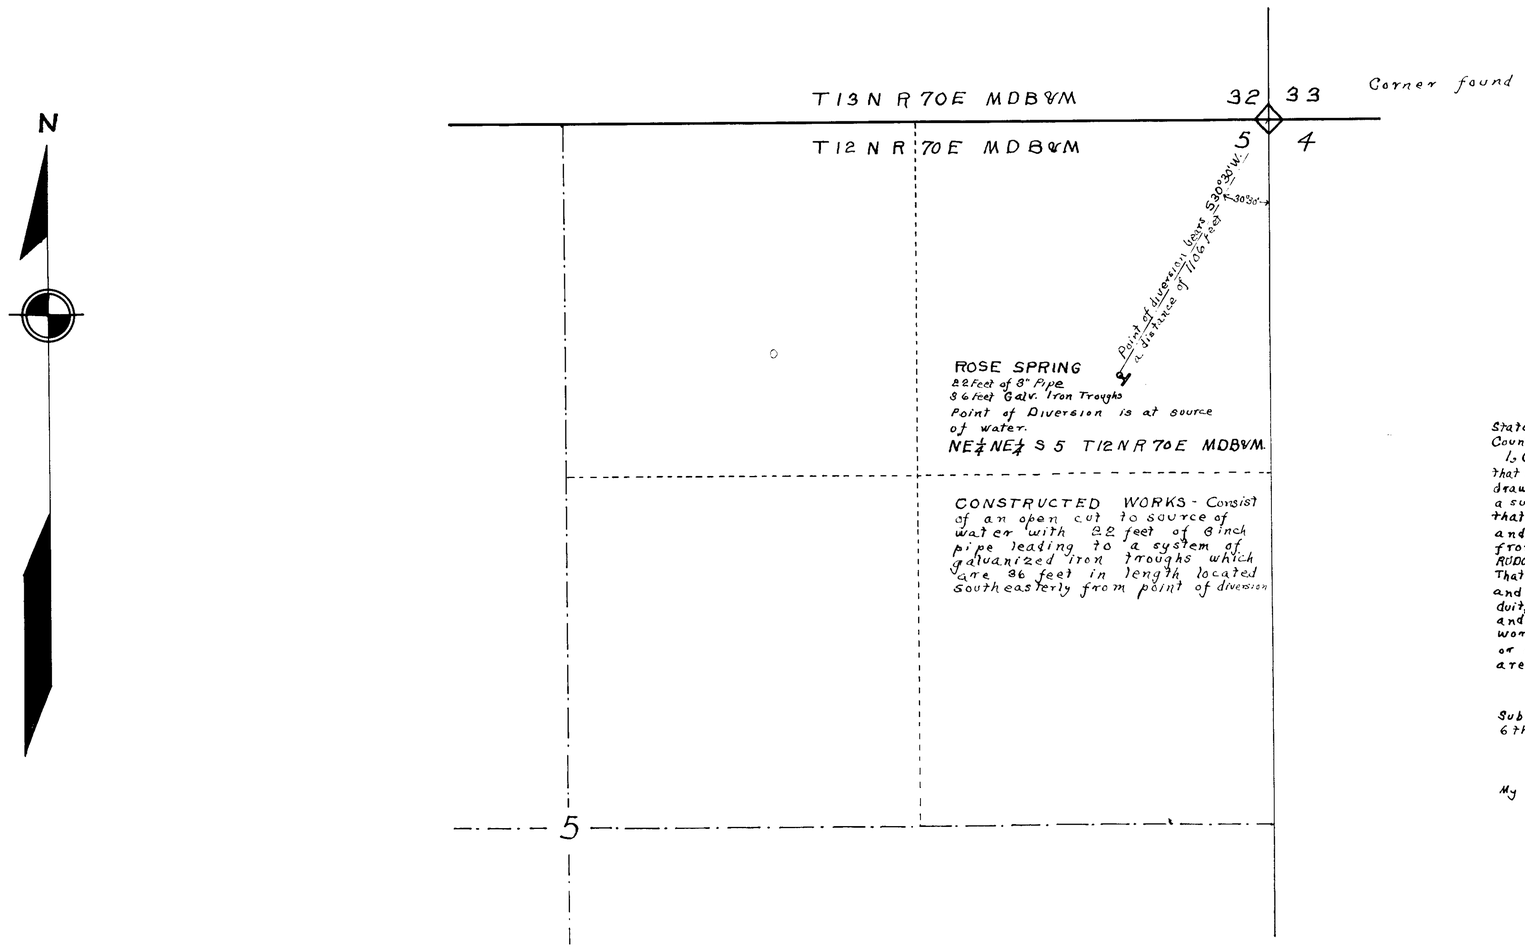

State of Nevada
County of White Pine ss

I, G. S. Quate, being first duly sworn, depose and say that this map, on one page only, has been correctly drawn to the designated scale from field notes of a survey made by me on the 30th day of July 1927; that it truly and correctly represents the location and extent of the works used to divert water from ROSE SPRING in White Pine County by RUDOLPH MERCHUN for Stock Watering Purposes. That the point of diversion, the approximate location and size of the diverting channel or other conduit, the place and manner of use, and the location and names of all other works or streams which are crossed by or connected with the said works or streams are fully and correctly designated thereon

G. S. Quate
State Water Rights Surveyor

Subscribed and sworn to before me this 6th day of February 1928

Jas. F. Wilson
Notary Public in and for White Pine County, Nevada

My commission expires August 12th 1929

SCALE 1 inch = 300 feet

0 10 200 300 400 500 600 1000 1500 Feet

— 1344 — March 30, 1928 Feb. 13, 1928

MAP TO ACCOMPANY PROOF of BENEFICIAL USE under APPLICATION No 7342 FOR STOCK WATERING by RUDOLPH MERCHUN from ROSE SPRING

7342