SECTION	SUBDIVISION	T. N.	R. E.	CULTIVATED ACREAGE	DESCRIPTION OF CULTURE	DATE OF FIRST CULTURE
29	NW¼ NE¼	27	46	25.4	MEADOW.	
29	SE¼ NE¼			16.1	"	
				1.4	RYE GRASS	
29	SW¼ NE¼			1.1	" "	
				30.3	MEADOW	
				6.5	SAGE BRUSH & GRASS	
TOTAL UNDER No. 7345.				80.8		
29	NE¼ NW¼	27	46	0.9	MEADOW	
29	SE¼ NW¼			16.3	"	
				7.9	SAGE BRUSH & GRASS	
29	NE¼ SW¼			25.3	" " "	
				6.0	MEADOW	
				1.6	SALT BRUSH	
29	NW¼ SE¼			0.5	MEADOW	
				4.7	SAGE BRUSH & GRASS	
TOTAL UNDER No. 7346				63.2		
29	NW¼ SW¼	27	46	9.5	SAGE BRUSH & GRASS	
				0.8	MEADOW	
				1.9	SALT BRUSH	
29	SW¼ SW¼			1.3	"	
				17.6	SAGE BRUSH & GRASS	
30	SE¼ SE¼			2.6	" " "	
TOTAL UNDER No. 7494				33.7		

NOTE:—

Practically all of the lands shown hereon as irrigated under these permits are also irrigated under vested rights from Crum Creek and Garaco Lake drainage, but in dry seasons the water from the latter sources is insufficient to raise full crops. Whenever additional water may appear in the sources, due to increased rain fall, it is the intention of applicant to extend meadow area into the Sage brush and grass area.

As the waters from all the sources named in Applications Nos. 7345, 7346 and 7494 are intermingled near the sources, the waters are used jointly on any or all of the above irrigated lands in accord with best irrigation practice, and the total of the acreages shown above is the total irrigated from the joint sources, together with the waters of adjoining springs and spring areas.

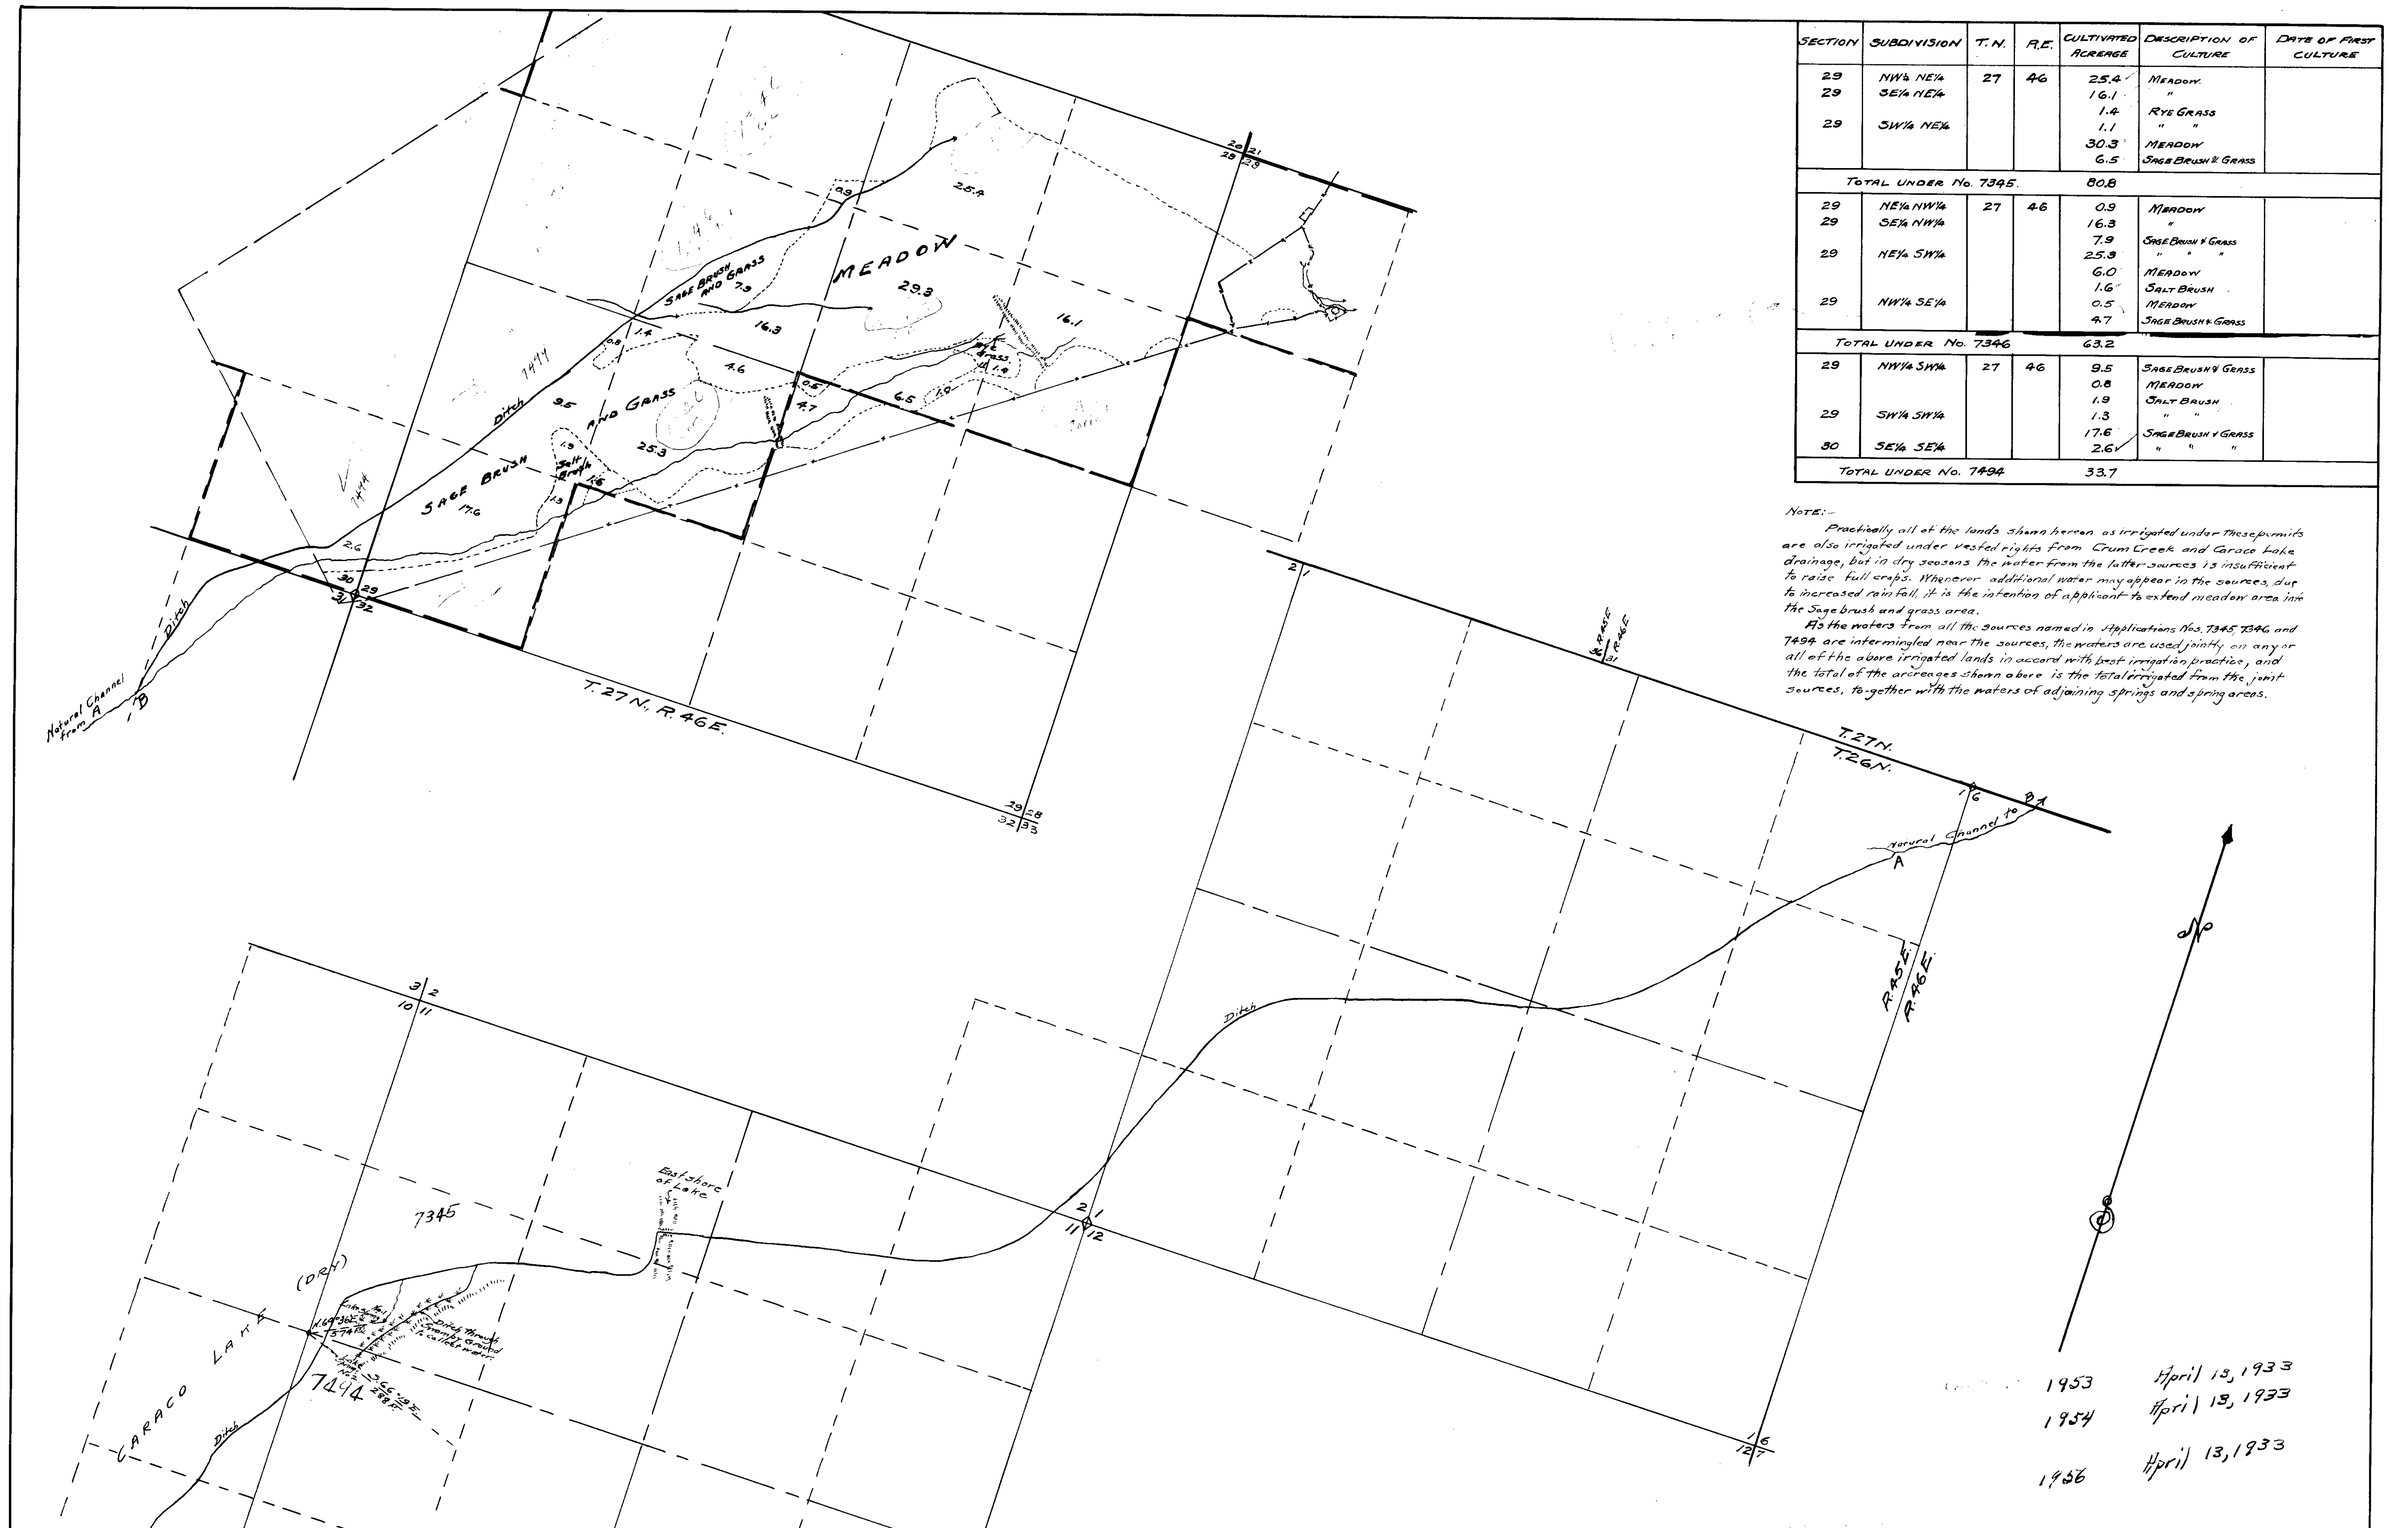

STATE OF NEVADA } SS
COUNTY OF ELKO }

I, Chas. F. DeArmond, being first duly sworn, depose and say that this map, consisting of one sheet, has been correctly drawn to the designated scale from field notes of a survey made by me on the 22nd day of September, 1930; that it truly and correctly represents the location and extent of the works used to divert water from Lake Springs Nos. 1, 5, 2 under Permits Nos. 7345, 7346, 7494, respectively, and from adjacent springs and spring areas, in Lander County, by Ed. Filippini for irrigation purposes, That all other works or str... which are crossed by or connected with said works, and the boundary, area and ... of culture of lands irrigated are correctly shown and designated hereon.

Chas. F. DeArmond.
State Water Right Surveyor.

Subscribed and sworn to before me this 10th day of October, 1930.

H. M. Austin
Notary Public In and for Elko County, Nevada.

11-1-30

MAP

TO ACCOMPANY PROOF OF BENEFICIAL USE UNDER PERMITS NOS. 7345, 7346 AND 7494 FOR IRRIGATION PURPOSES FROM LAKE SPRINGS NOS. 1, 5 AND 2, RESPECTIVELY, IN LANDER COUNTY. BY ED FILIPPINI.

SCALE 1 INCH = 600 FEET.

7345–7346–7494