Section	Subdivision	T.N.	R.E.	Cultivated Herage	Description of Culture	Date of First Culture
30	NE¼ SE¼	27	46	39.9	Sage Brush and Grass	

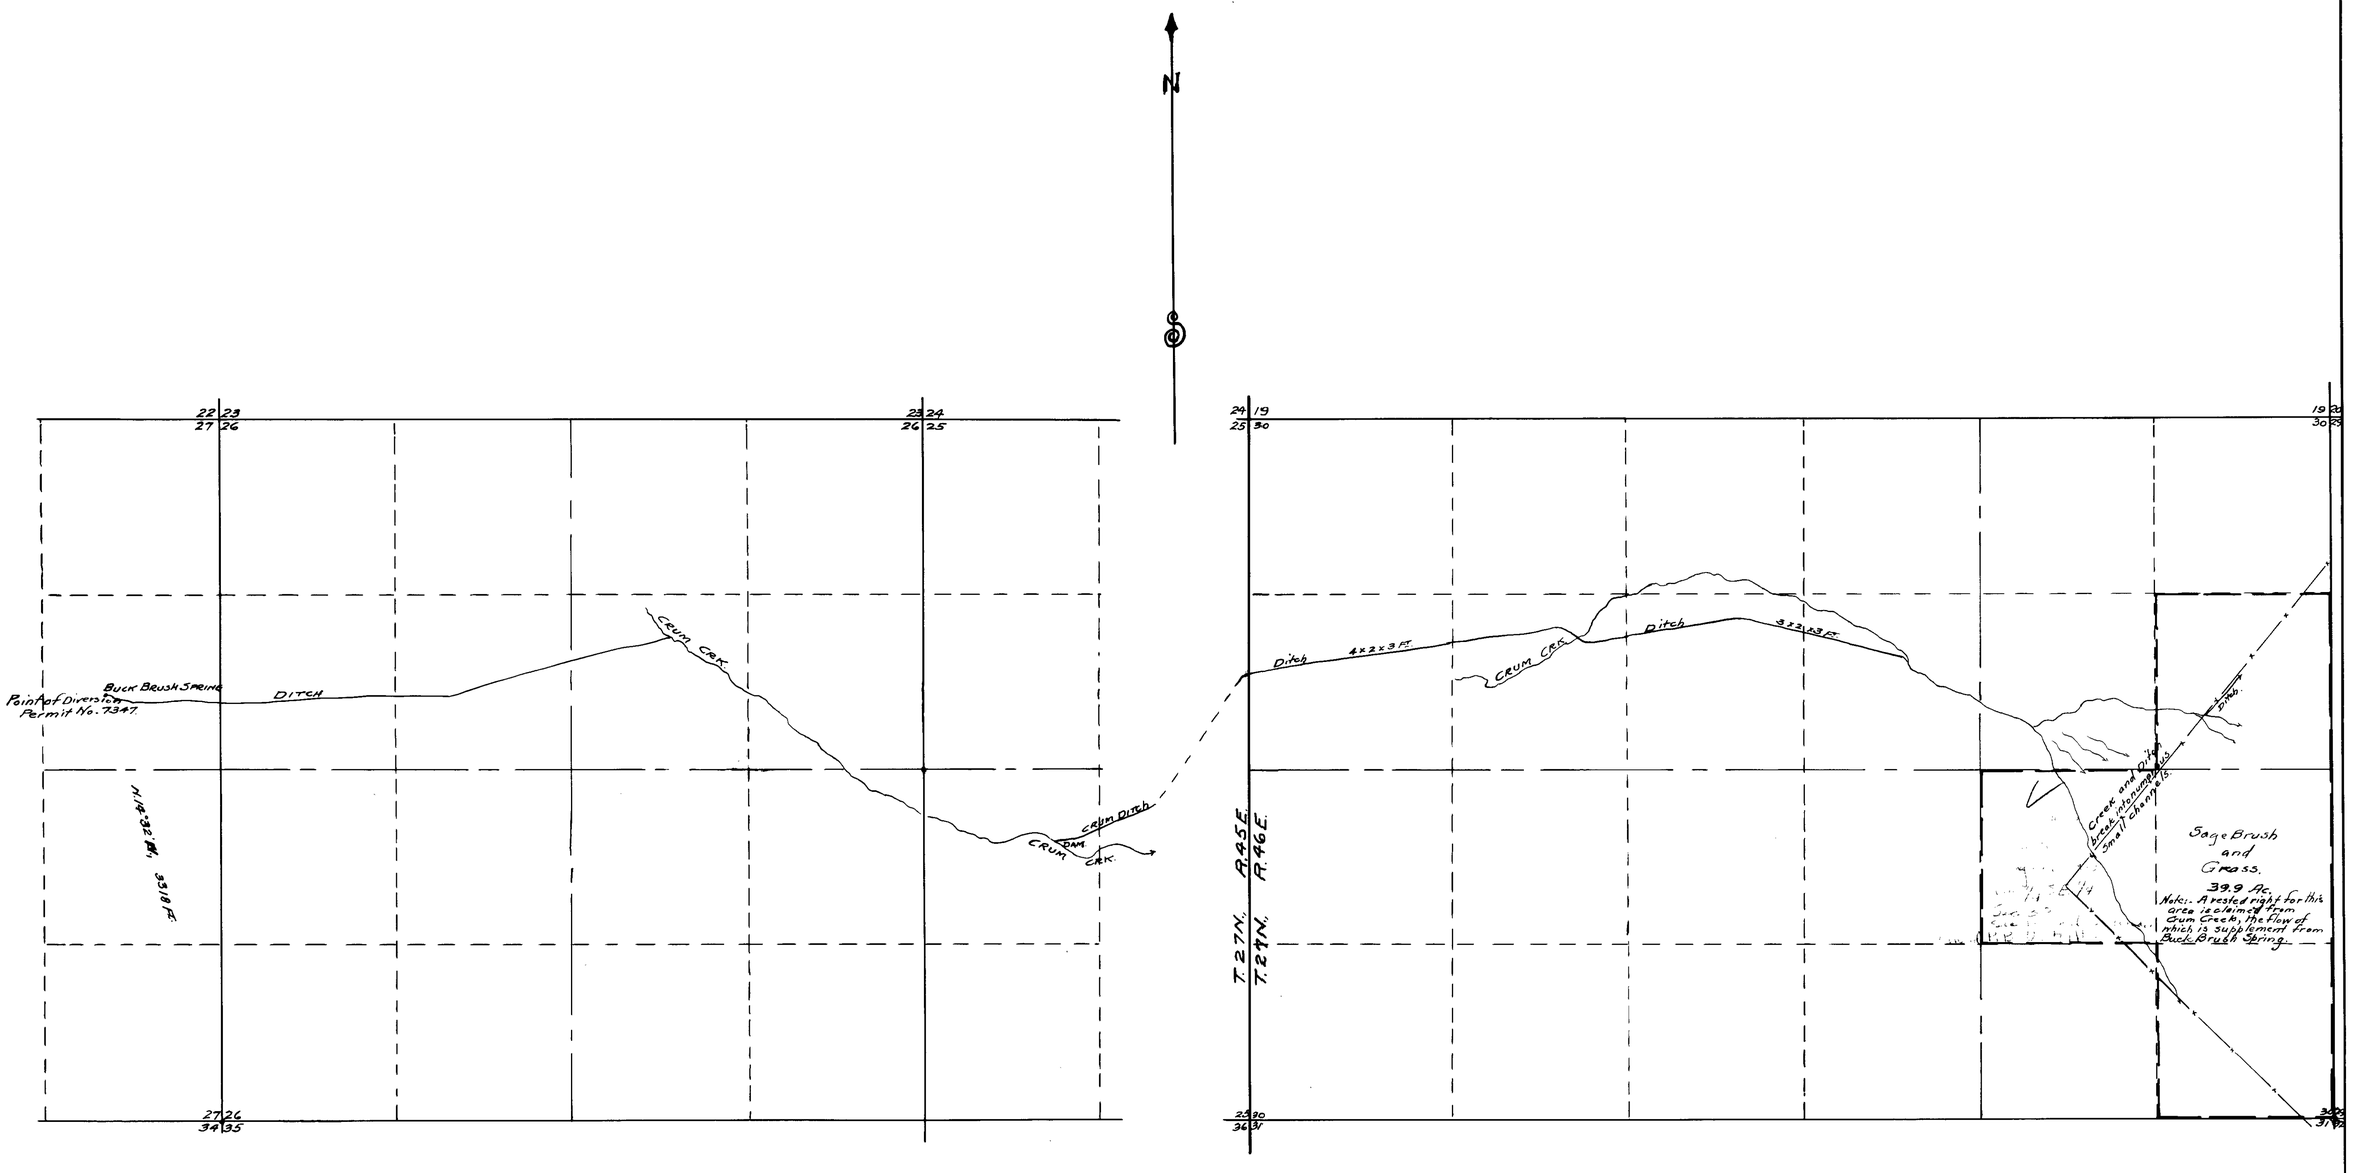

STATE OF NEVADA } ss
COUNTY OF ELKO }

I, Chas. F. DeArmond, being first duly sworn, depose and say, that this map, consisting of one sheet, has been correctly drawn to the designated scale from field notes of a survey made by me, completed on the 15th. day of October, 1927. that it truly and correctly represents the location and extent of the works used to divert water from Buck Brush Spring in Lander County, Nevada, for irrigation purposes by Ed Filippini, under Permit No. 7347. That all other works or streams that are crossed by, or connected with said works, and the boundary, area and kind of culture of lands irrigated are correctly shown and designated thereon.

Chas. F. DeArmond
State Water Right Surveyor.

Subscribed and sworn to before me this 26th. day of October, 1932.

James Wyatt
Notary Public in and for Elko County, Nevada.

FILED
October 28, 1932

Certificate No. 1955 [redacted] April 13, 1933

MAP

TO ACCOMPANY PROOF OF BENEFICIAL USE UNDER PERMIT NO. 7347 FOR IRRIGATION BY ED. FILIPPINI FROM BUCK BRUSH SPRING.

SCALE 1 INCH = 600 FEET.

7347