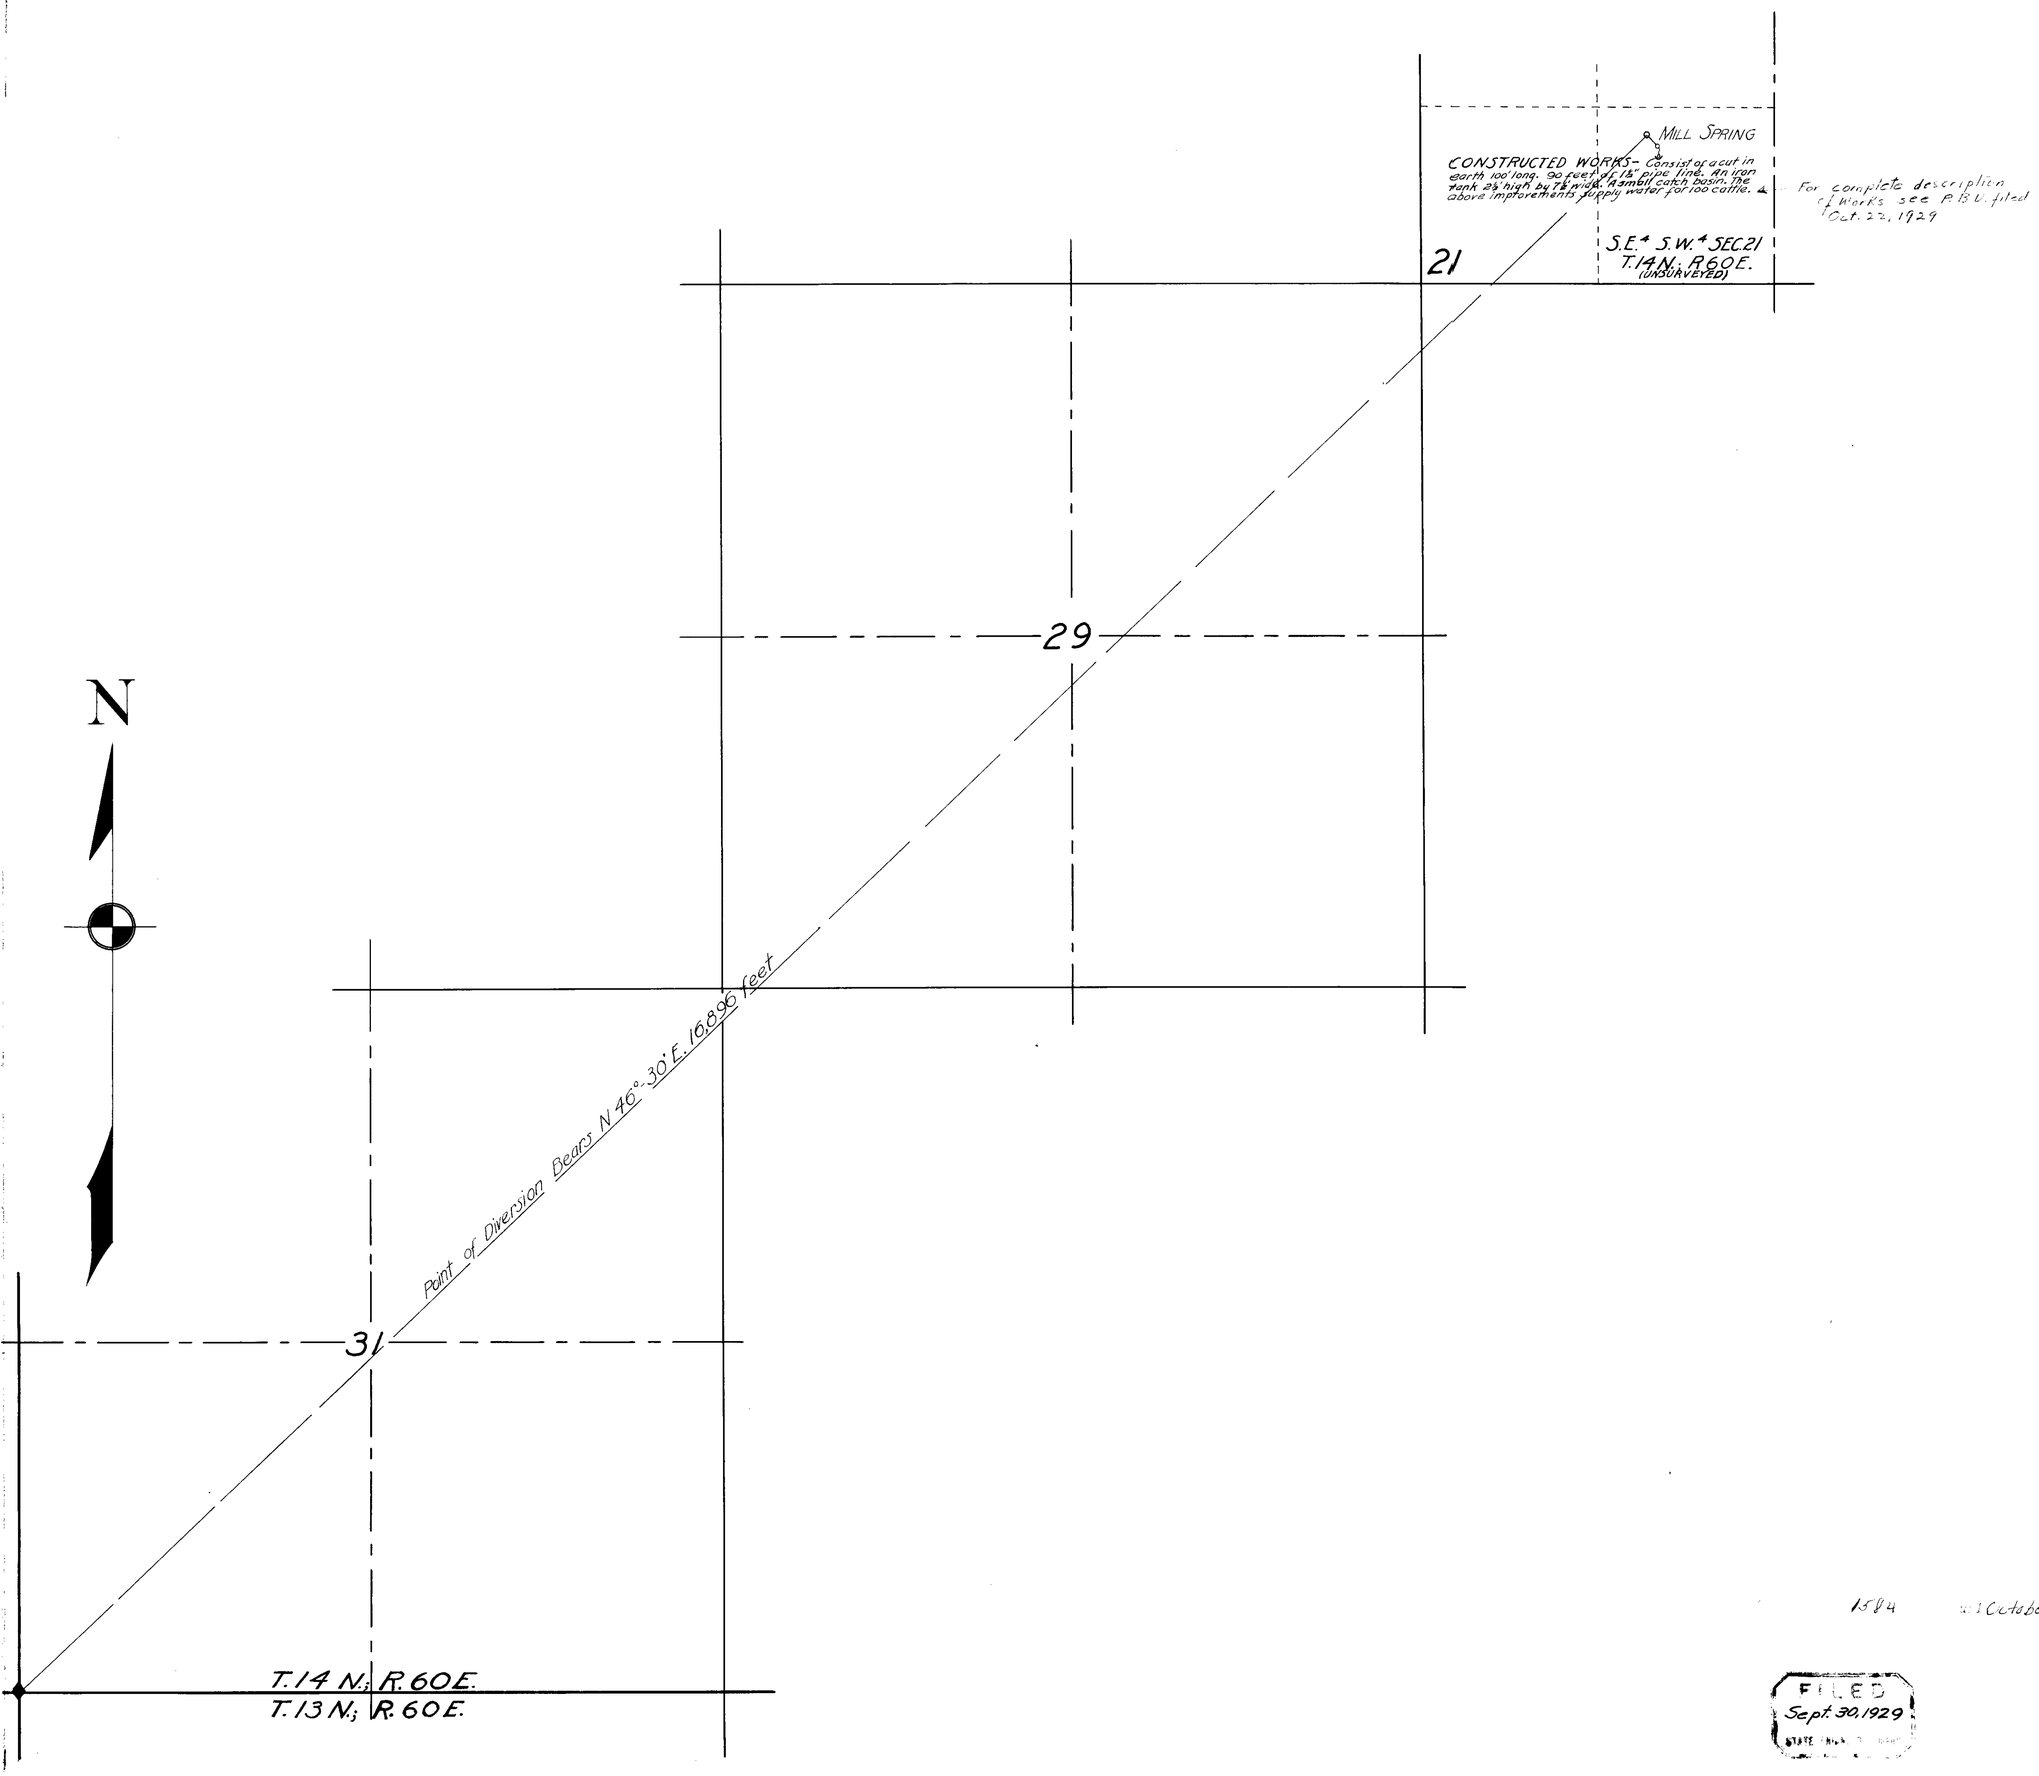

STATE OF NEVADA,
COUNTY OF WHITE PINE ..... } S.S.

I, C.R. Townsend, being first duly sworn, depose and say that this map consisting of one sheet has been correctly drawn to the designated scale from field notes of a survey made by me between the 3rd and 4th days of June, 1925; that it truly and correctly represents the location and extent of the works used to divert water from MILL SPRING in White Pine County, by Albert Williams for stockwatering purposes; that the point of diversion, the location and size of the diverting channel or other conduit, the place and manner of use, and the location and names of all other works or streams which are crossed by or connected with the said works, are fully and correctly designated thereon.

C.R. Townsend
STATE WATER RIGHT SURVEYOR

Subscribed and sworn to before me this 28 day of September, 1929.

Jay E. Trinton
NOTARY PUBLIC IN AND FOR WHITE PINE COUNTY, NEVADA.

SCALE:- 1 IN. = 600 FT.

0 100 400 700 1200 2050 2900 feet

1584 October 18, 1929

FILED
Sept. 30, 1929
STATE ENGINEER

MAP TO ACCOMPANY
PROOF OF BENEFICIAL USE
UNDER APPLICATION NO. 7389
FOR
STOCKWATERING
BY
ALBERT WILLIAMS
FROM
MILL SPRING

7389