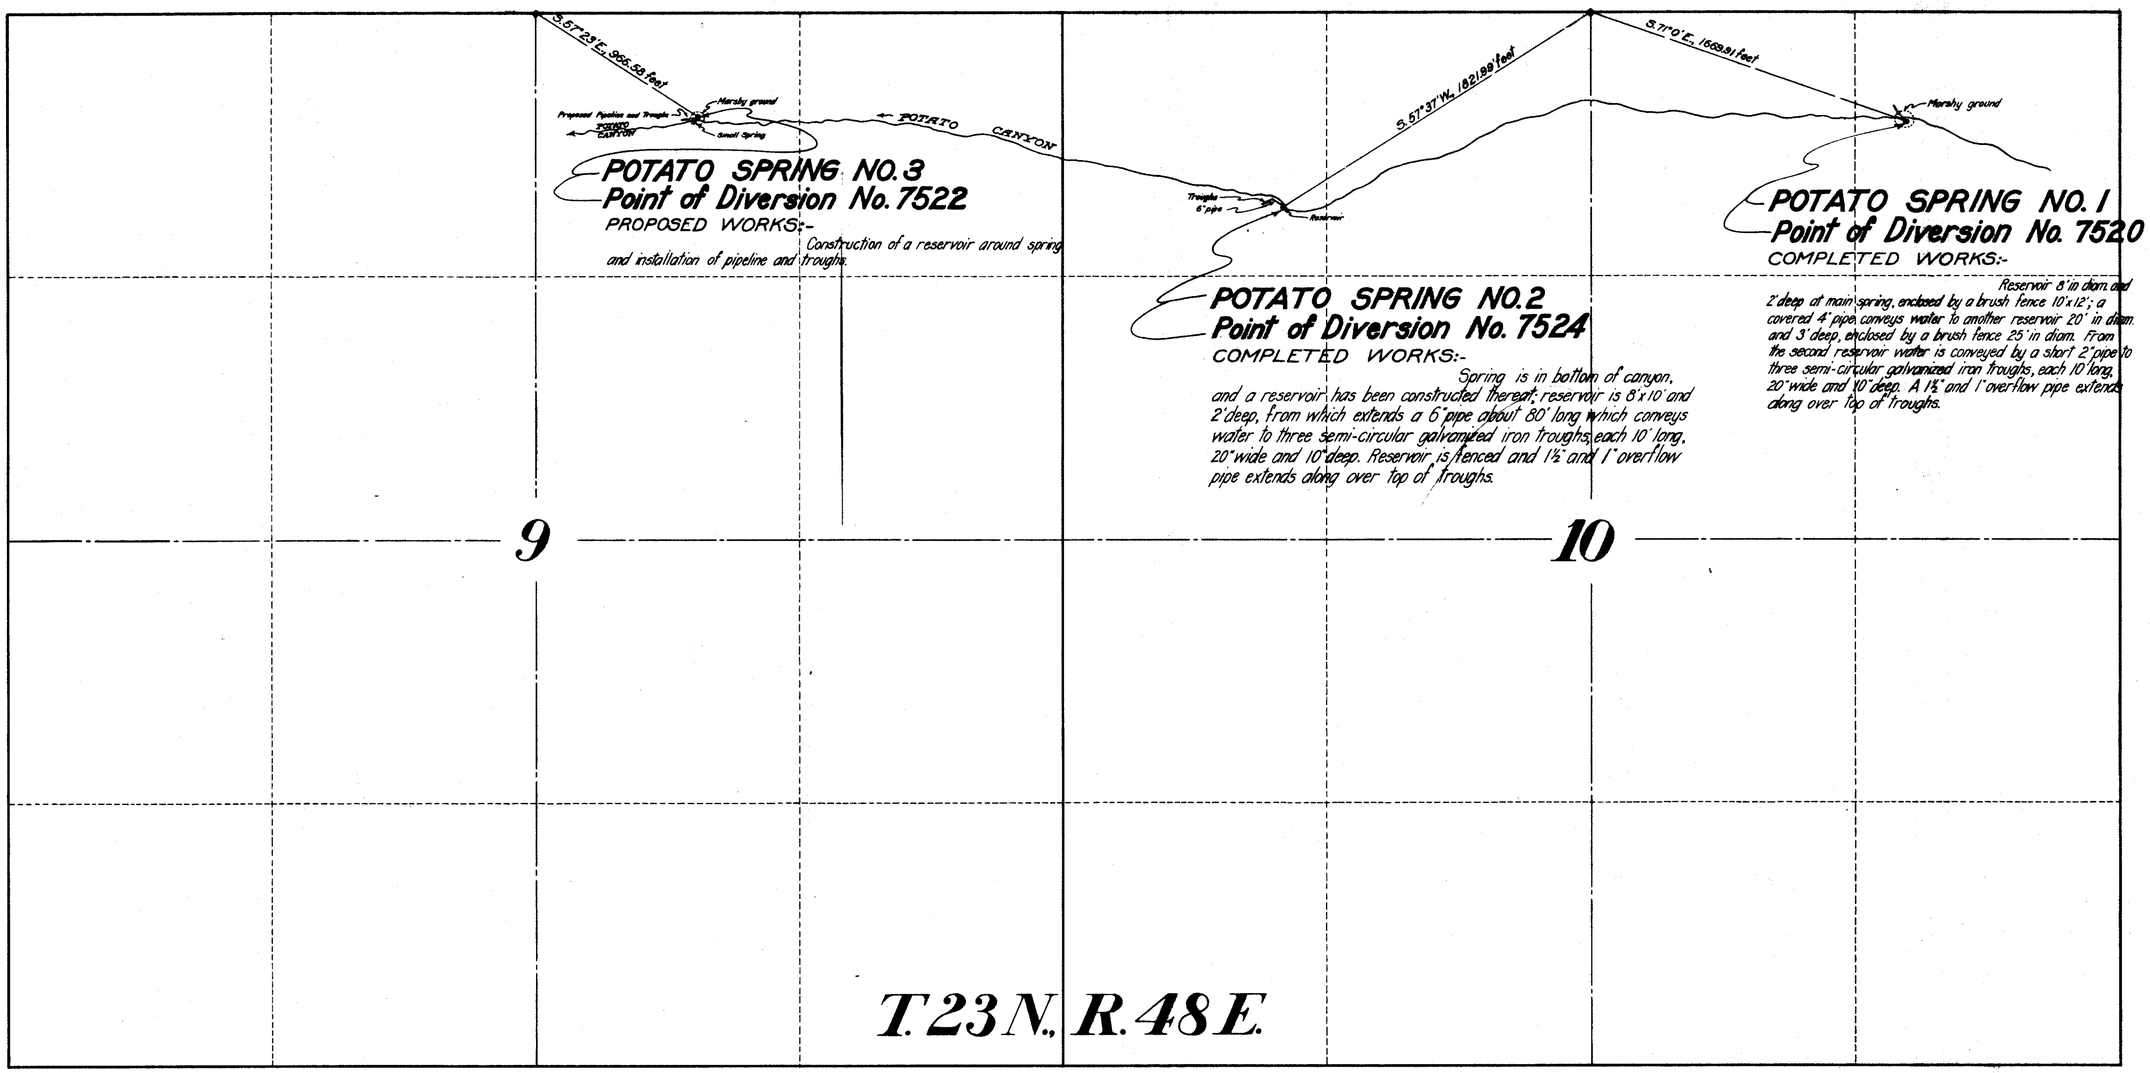

STATE OF NEVADA }
COUNTY OF ORMSBY } ss.

I, Harvey M. Payne, being first duly sworn, depose and say that this map has been correctly drawn to the designated scale from the field notes of surveys made by me on September 20th, 1931; that it truly and correctly represents the location and extent of the works constructed to divert and conserve water from Potato Springs Nos. 1 and 2, and the works proposed to be constructed at Potato Spring No. 3, Lander and Eureka Counties, Nevada, by Fritz Walti under Permits Nos. 7520, 7524 and 7522 respectively, for stockwatering purposes; that the points of diversion and works installed and to be installed are correctly shown hereon and that said map is made to accompany the proofs of beneficial use under Permits Nos. 7520 and 7524 and also No. 7522 when filed.

Harvey M. Payne
WATER RIGHT ENGINEER.

Subscribed and sworn to before me this 13th day of January, 1932.

H. D. Vaccaro
Notary Public in and for Ormsby County, Nevada.

Certificate No. 1739 Issued Feb. 11, 1932.

Certificate No. 1742 Issued Feb. 11, 1932.

Certificate No. Issued

N

SCALE: 1 in - 400 ft.

FILED
Feb. 9, 1932
STATE ENGINEER'S OFFICE

MAP
TO ACCOMPANY
PROOFS OF BENEFICIAL USE UNDER PERMITS NOS. 7520-7522-7524
FOR
STOCKWATERING
FROM
POTATO SPRINGS NOS. 1, 3 & 2
BY
FRITZ WALTI

SURVEYED AND MAPPED BY HARVEY M. PAYNE, WATER RIGHT ENGINEER.

7520-7522-7524