| SECTION | SUBDIVISION | T. | N. | R. E. | ACREAGE | KIND OF CULTURE | DATE OF FIRST CULTURE |
|---|---|---|---|---|---|---|---|
| 6 | NE¼SW¼ | 39 | | 62 | 1.8 | GARDEN | |
| " | SE¼SW¼ | " | | " | 2.0 | " | |
| " | " " | " | | " | 6.0 | " | |
| " | " " | " | | " | 15.3 | SAGE AND GRASS | |
| " | " " | " | | " | 3.0 | ALFALFA | |
| " | LOT 1 | " | | " | 34.0 | " | |
| " | " | " | | " | 6.1 | SWEET CLOVER | |
| | | TOTAL | | | 68.2 | ACRES | |

See PBU [illegible]

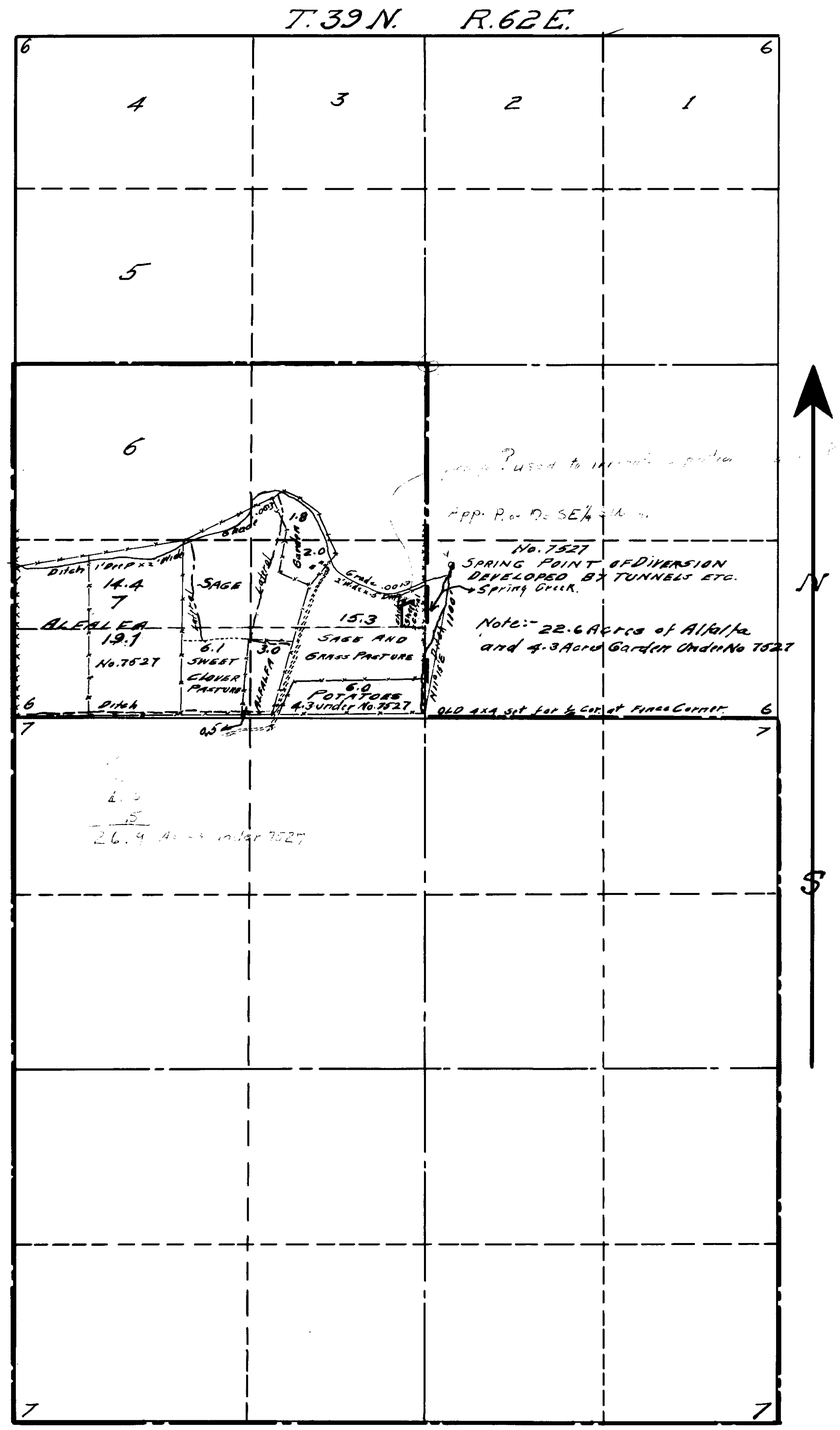


STATE OF NEVADA }ss.
COUNTY OF ELKO }

I, W.H. Settlemyer, being first duly sworn, depose and say that this map has been correctly drawn to the designated scale from field notes of a survey made by me on the 9th day of June 1931; that it truly and correctly represents the location and extent of the works used to divert water from a Spring in Elko County, by Roy Thurston, for Irrigation purposes under application No. 7527, to change point of diversion and place of use, as determined in connection with Proof of Appropriation No. 00608 under the Humboldt River Order of Determination, page 282. That the point of diversion, the location, size and grades of the diverting channel, the location and extent of lands owned or controlled by the applicant upon which water applied for under application No. 7527 is used, together with the area and kind of culture in each 40-acre subdivision, and the location and names of all other works or streams which are crossed by or connected with said works are fully and correctly designated thereon.

W.H. Settlemyer
STATE WATER RIGHT SURVEYOR

Subscribed and sworn to before me this 25th day of June 1931.

[illegible]
Notary Public in and for ELKO COUNTY, NEVADA

1 2 3 4 5 6 8 10 12 14 16 18 20 Hundred Ft.
Scale 1" = 600'

2933 Mar 8, 1946

MAP
TO ACCOMPANY PROOF OF BENEFICIAL USE UNDER APPLICATION NO. 7527 FOR IRRIGATION BY ROY THURSTON FROM SPRING CREEK.

September 17, 1931

7527