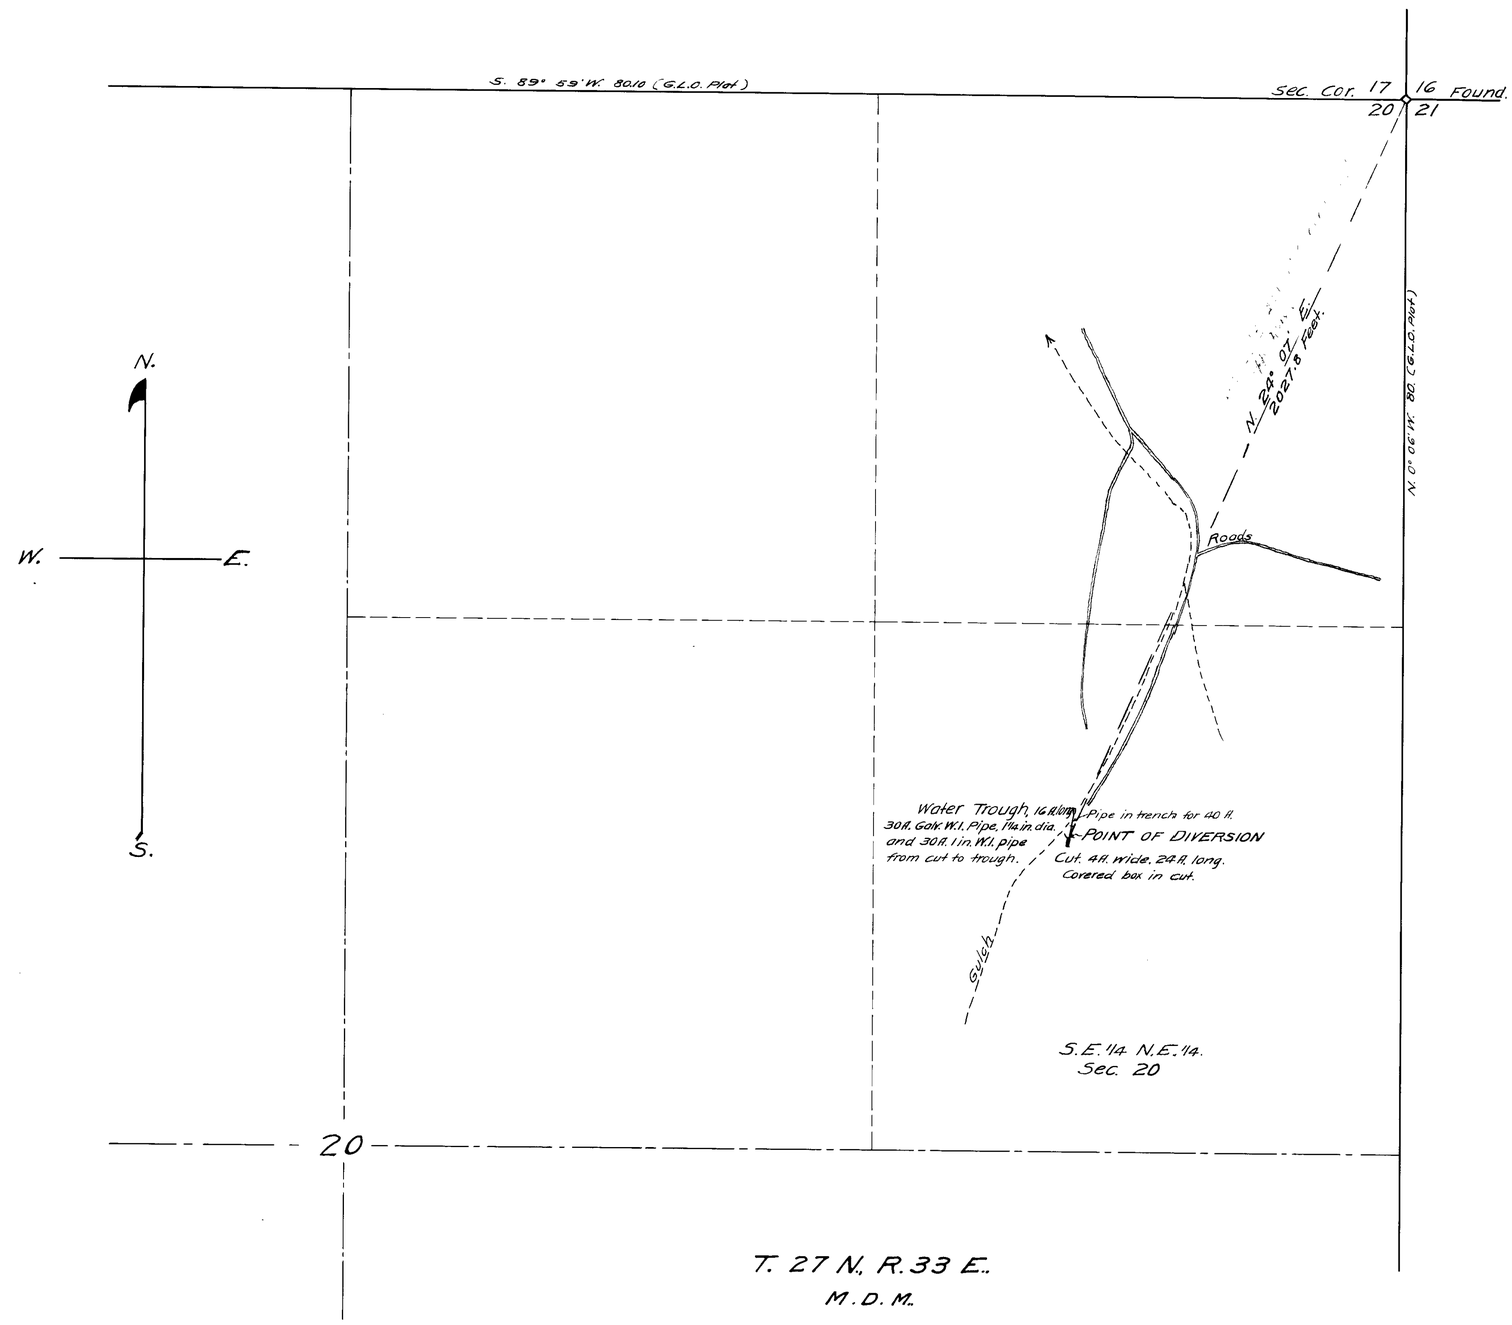

State of Nevada }
County of Pershing } ss

I, John A. Runner, being first duly sworn, depose and say that this map, consisting of one sheet, has been correctly drawn to the designated scale from the field notes of surveys made by me, completed on the 13 day of October, 1932.

That it truly and correctly represents the location and extent of the works used to divert water from Coal Canyon Spring in Pershing County, by E.B. Salinas for stockwatering purposes.

That the point of diversion, the location and size of the diverting channel or other conduit, and the names of all other works or streams which are crossed by or connected with the said works, are fully and correctly designated hereon.

John A. Runner
State Water Right Surveyor.

Subscribed and sworn to before me this 18 day of October, 1932.

D. E. Durbin
Notary Public in and for Pershing County, Nevada.

2196 February 11, 1936

SCALE: 1 IN. = 200 FE.

0 50 100 200 400 600 800 1000 Feet.

October 20, 1932

MAP TO ACCOMPANY
PROOF OF BENEFICIAL USE,
UNDER APPLICATION NO. 7574.
FOR
STOCKWATERING
BY
E.B. SALINAS,
FROM
COAL CANYON SPRING.

7574