Section	Sub-division	Township	Range	Cultivated Acreage	Description of Culture	Date of First Culture
26	SW¼SW¼	17N.	63E	22.5	Pasture	
"	SE¼SW¼	"	"	34.8	"	
35	NW¼NW¼	"	"	37.0	"	
"	NE¼NW¼	"	"	20.0	"	
"	SW¼NW¼	"	"	36.5	"	
"	SE¼NW¼	"	"	20.6	"	
"	NW¼SW¼	"	"	35.8	"	
"	NE¼SW¼	"	"	36.8	"	
"	SW¼SW¼	"	"	2.5	"	
"	SE¼SW¼	"	"	17.4	"	
"	NW¼SE¼	"	"	24.2	"	
"	SW¼SE¼	"	"	13.6	"	
			Total	301.7	"	

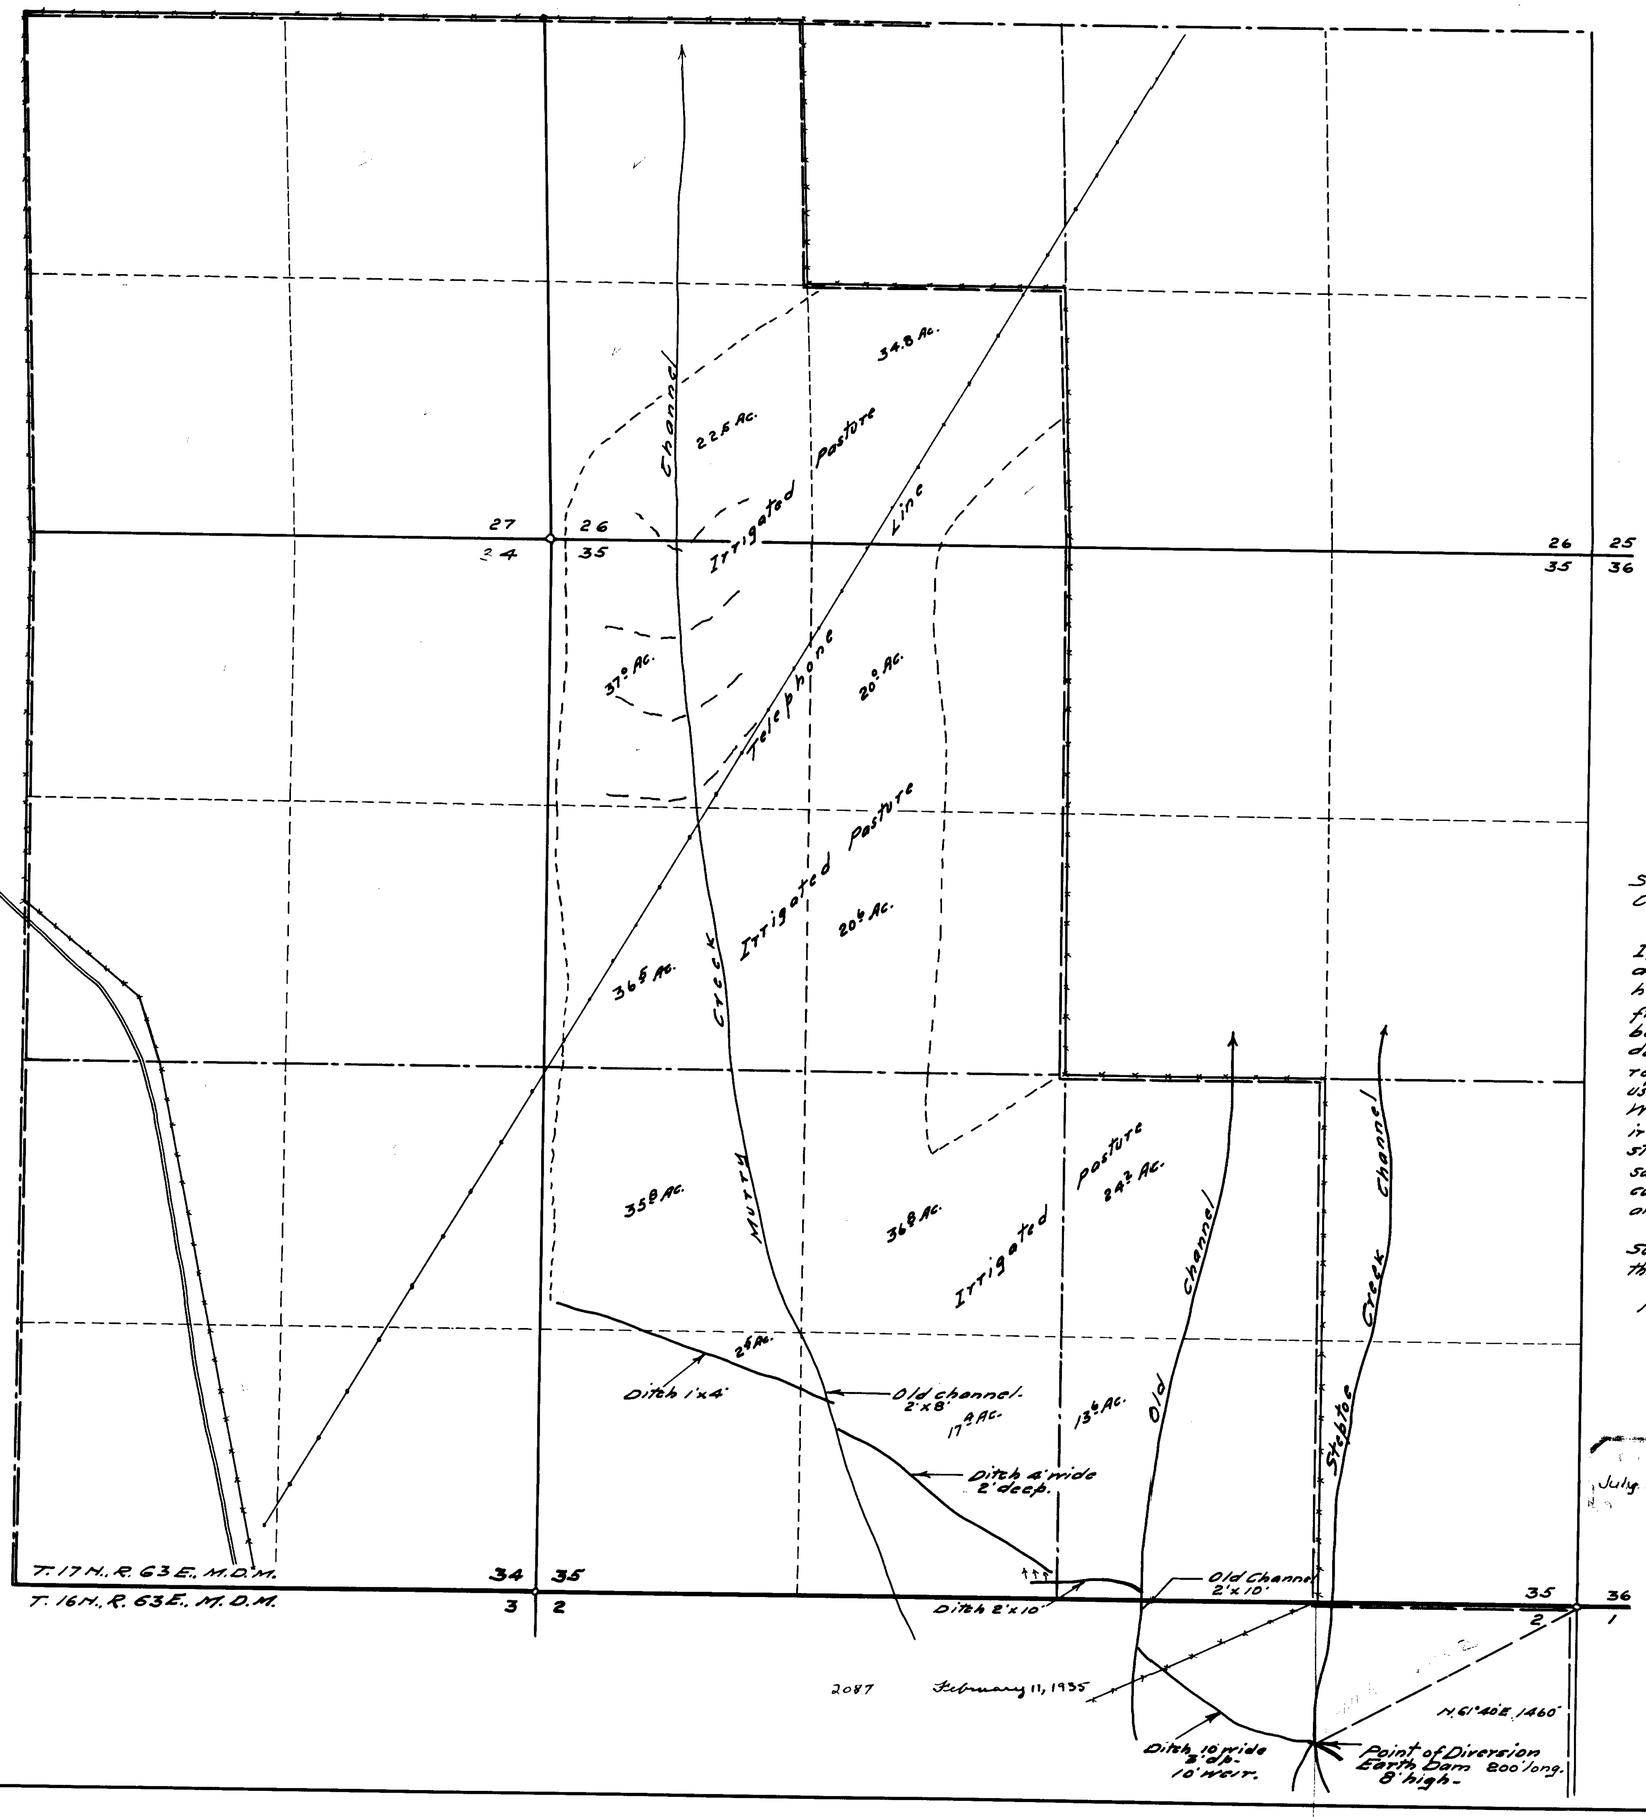

STATE OF NEVADA
County of White Pine } ss.

I, F.W. Millard, being first duly sworn, depose and say that this map, consisting of one sheet has been correctly drawn to the designated scale from field notes of a survey made by me between the 9th day of December, and the 11th day of December, 1926; That it truly and correctly represents the location and extent of the works used to divert water from Steptoe Creek in White Pine County by ELY WATER COMPANY for irrigation purposes. That all other works, or streams which are crossed by or connected with said works, and the boundary, area and kind of culture of lands irrigated, are correctly shown and designated hereon.

F.W. Millard
State Water Right Surveyor.

Subscribed and sworn to before me this 21st day of June, 1932.

M.K. Preston
Notary Public in and for White Pine County, Nevada.

July 3, 1932

0 500 1000 1500
Scale 1 in. = 400 ft.

MAP SHOWING
IRRIGATED PASTURE LAND
OF THE
ELY WATER COMPANY
FROM
STEPTOE CREEK
PERMIT NO. 7585.

Surveyed by
Ed. Millard & Son.
Ely, Nevada.

6/21/32.

7585