Section	Subdivision	Township	Range	Cultivated acreage	Description of culture	Date of first culture
14	N.W.¼ of N.W.¼	12-N.	19-E.	29.6	Meadow	
"	"	"	"	10.4	Grain	
"	N.E.¼ of N.W.¼	"	"	31.7	Meadow	
"	"	"	"	8.3	Grain	
"	S.W.¼ of N.W.¼	"	"	30.0	Meadow	
"	"	"	"	5.4	Grain	
"	"	"	"	1.6	Garden	
"	S.E.¼ of N.W.¼	"	"	15.3	Meadow	
"	"	"	"	24.7	Grain	
"	N.W.¼ of S.W.¼	"	"	1.7	Grain	
15	N.E.¼ of N.E.¼	"	"	7.1	Meadow	
"	S.E.¼ of N.E.¼	"	"	1.2	Meadow	
"	N.E.¼ of S.E.¼	"	"	6.4	Grain	

not in application
" " "

Total 173.4

not included in App. 8.3
165.1

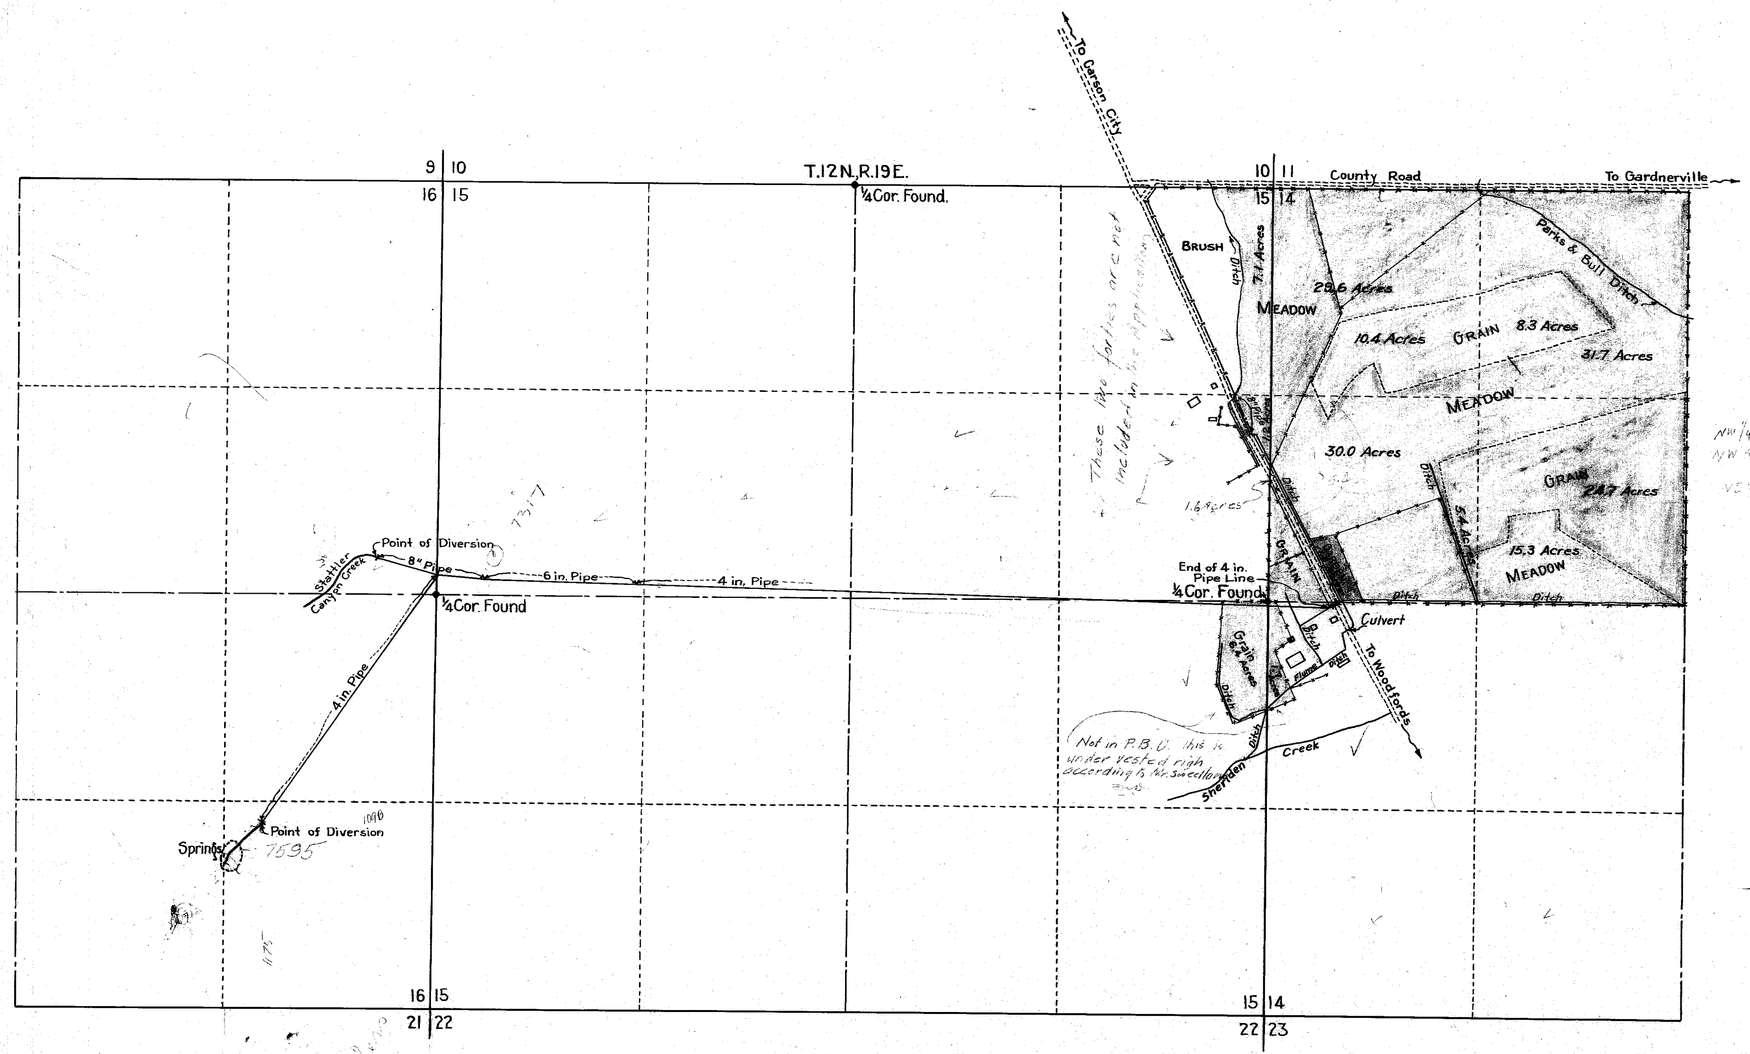

STATE OF NEVADA }
COUNTY OF ORMSBY } SS.

I, E.H. Sweetland, being first duly sworn, depose and say that this map, has been correctly drawn to the designated scale from field notes of a survey made by me and completed on April 7th 1928; that it truly and correctly represents the location and extent of the works used to divert water from Un-named Springs "Gansberg Springs", in Douglas County, by Wm Gansberg for Irrigation purposes under application No. 7595. That the point of diversion, the location, size and grades of the diverting channel, location and description of all measuring devices, the location and extent of lands owned or controlled by the applicant upon which water applied for under application No. 7595 is used, together with the area and kind of culture in each 40-acre subdivision, and the location and names of all other works or streams which are crossed by or connected with said works are fully and correctly designated thereon.

E.H. Sweetland
STATE WATER RIGHT SURVEYOR

Subscribed and sworn to before me this 14th day of February 1929.

Dale B. Pruett
Notary Public in and for Ormsby County, Nevada

Scale 1" = 500'

Certificate No. 1760 Issued February 29, 1932.

FILED
July 28, 1930
STATE ENGINEER'S OFFICE

MAP TO ACCOMPANY
PROOF OF BENEFICIAL USE
UNDER APPLICATION No. 7595
FOR IRRIGATION BY
Wm. GANSBERG FROM
UN-NAMED SPRINGS
DOUGLAS COUNTY NEVADA