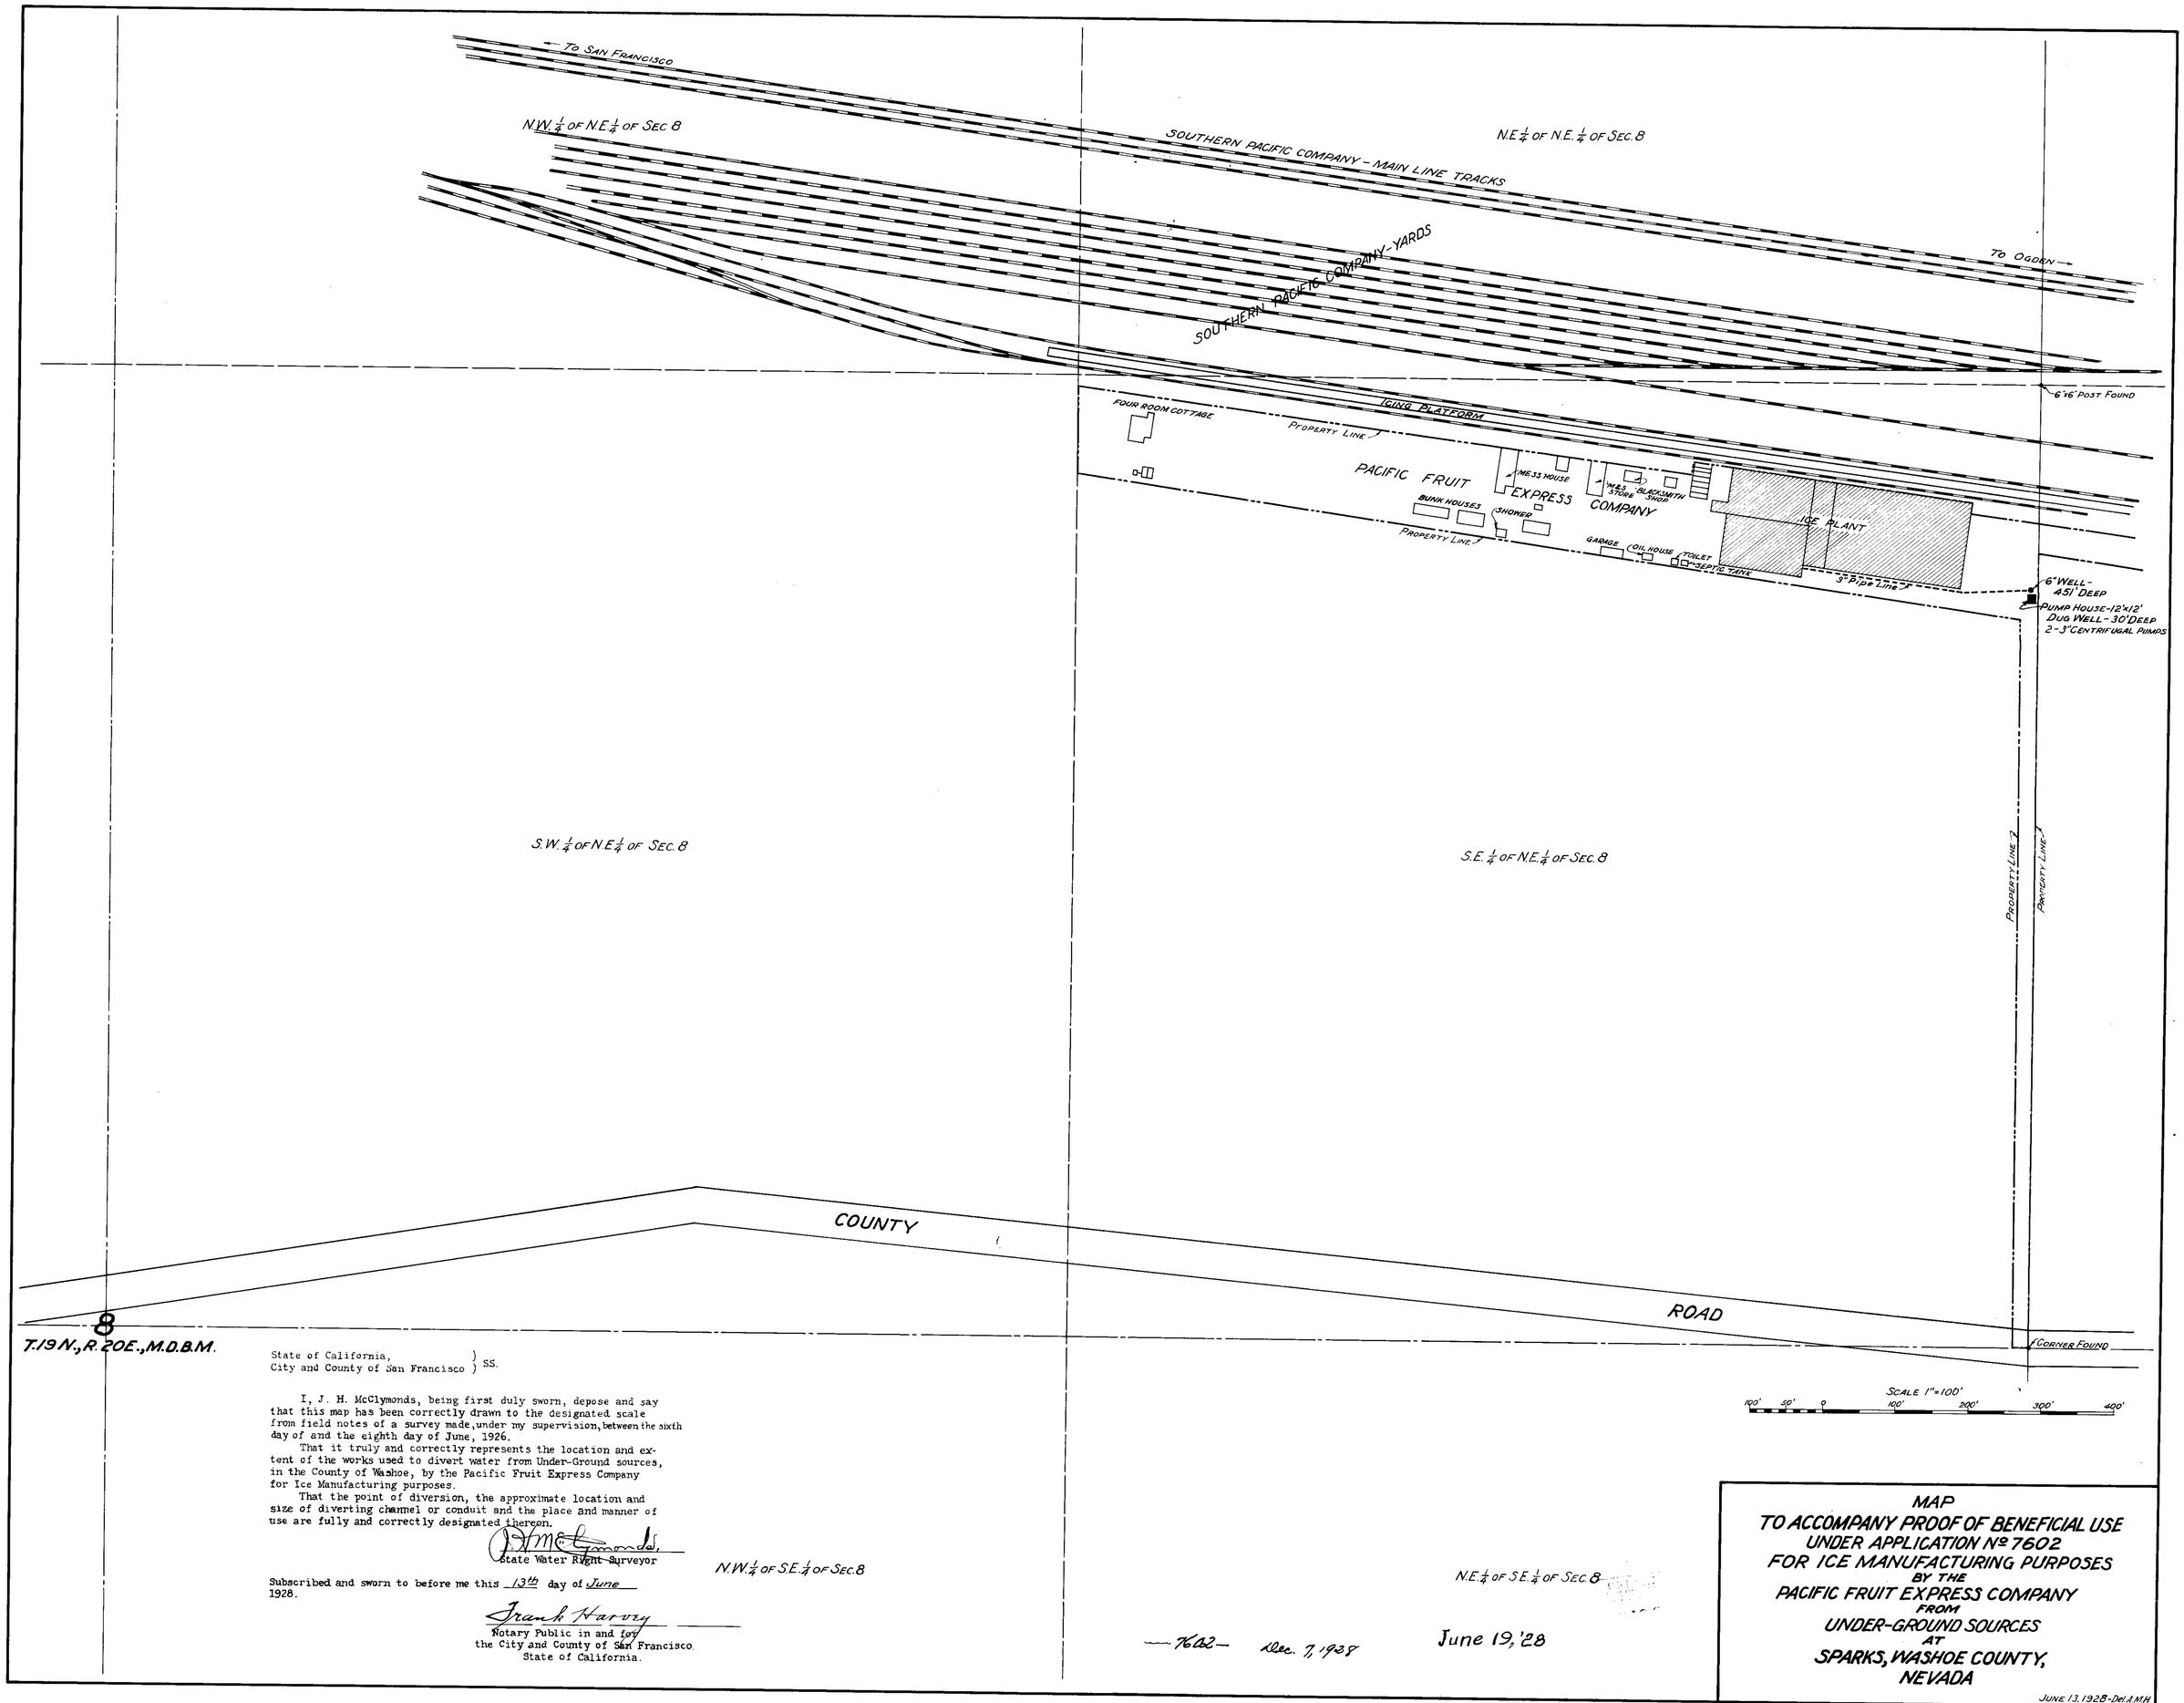

State of California,)
City and County of San Francisco) SS.

I, J. H. McClymonds, being first duly sworn, depose and say that this map has been correctly drawn to the designated scale from field notes of a survey made, under my supervision, between the sixth day of and the eighth day of June, 1926.

That it truly and correctly represents the location and extent of the works used to divert water from Under-Ground sources, in the County of Washoe, by the Pacific Fruit Express Company for Ice Manufacturing purposes.

That the point of diversion, the approximate location and size of diverting channel or conduit and the place and manner of use are fully and correctly designated thereon.

J. H. McClymonds,
State Water Right Surveyor

Subscribed and sworn to before me this 13th day of June 1928.

Frank Harvey
Notary Public in and for
the City and County of San Francisco,
State of California.

MAP
TO ACCOMPANY PROOF OF BENEFICIAL USE
UNDER APPLICATION No 7602
FOR ICE MANUFACTURING PURPOSES
BY THE
PACIFIC FRUIT EXPRESS COMPANY
FROM
UNDER-GROUND SOURCES
AT
SPARKS, WASHOE COUNTY,
NEVADA

JUNE 13, 1928 - Del. A.M.H.

7602