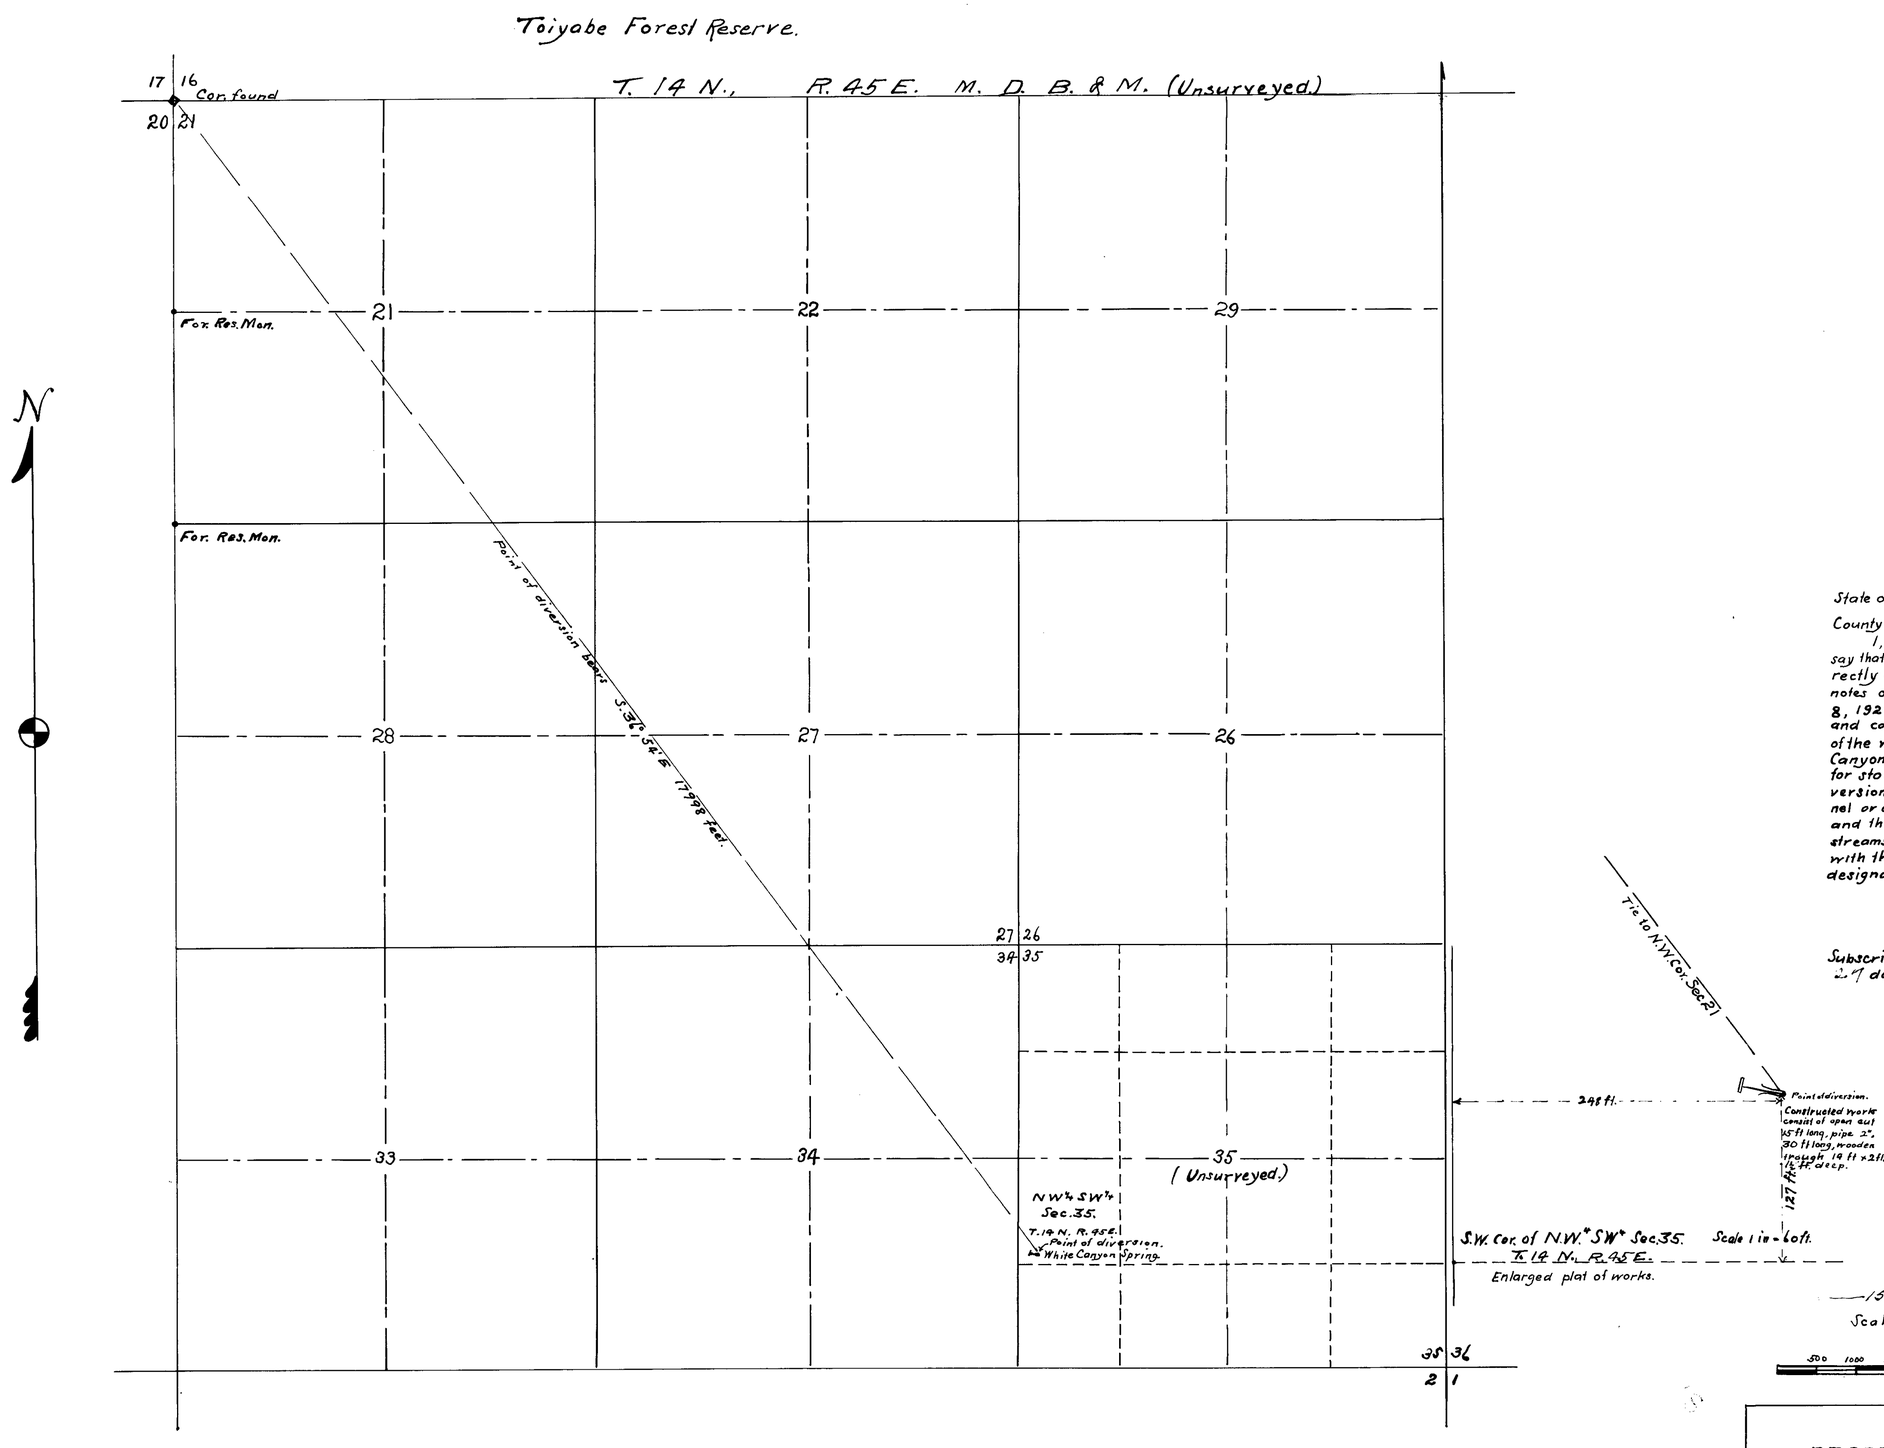

State of Nevada, } ss.
County of Nye. }

I, L. F. Clar, being first duly sworn, depose and say that this map, consisting of one sheet, has been correctly drawn to the designated scale from field notes of a survey made by me between January 8, 1926, and March 22, 1926; that it truly and correctly represents the location and extent of the works used to divert water from White Canyon Spring in Nye County, by Daniels Brothers for stockwatering purposes; that the point of diversion, the location and size of the diverting channel or other conduit, the place and manner of use, and the location and names of all other works or streams which are crossed by or connected with the said works, are fully and correctly designated thereon.

L. F. Clar
STATE WATER RIGHT SURVEYOR

Subscribed and sworn to before me this 27 day of October, 1927

Chas. E. Tomkinson
Notary Public in and for Nye County, Nevada.

—1512— Dec. 21, 1929

Scale: 1 in = 1000 Ft.

500 1000 1500 2000 5000 Ft.

FILED
Nov. 14, 1927

OFFICE STATE ENGINEER

Map to Accompany
PROOF OF BENEFICIAL USE
UNDER APPLICATION NO. 7623.
FOR
STOCKWATERING
BY
Daniels Brothers
FROM
White Canyon Spring.

7623