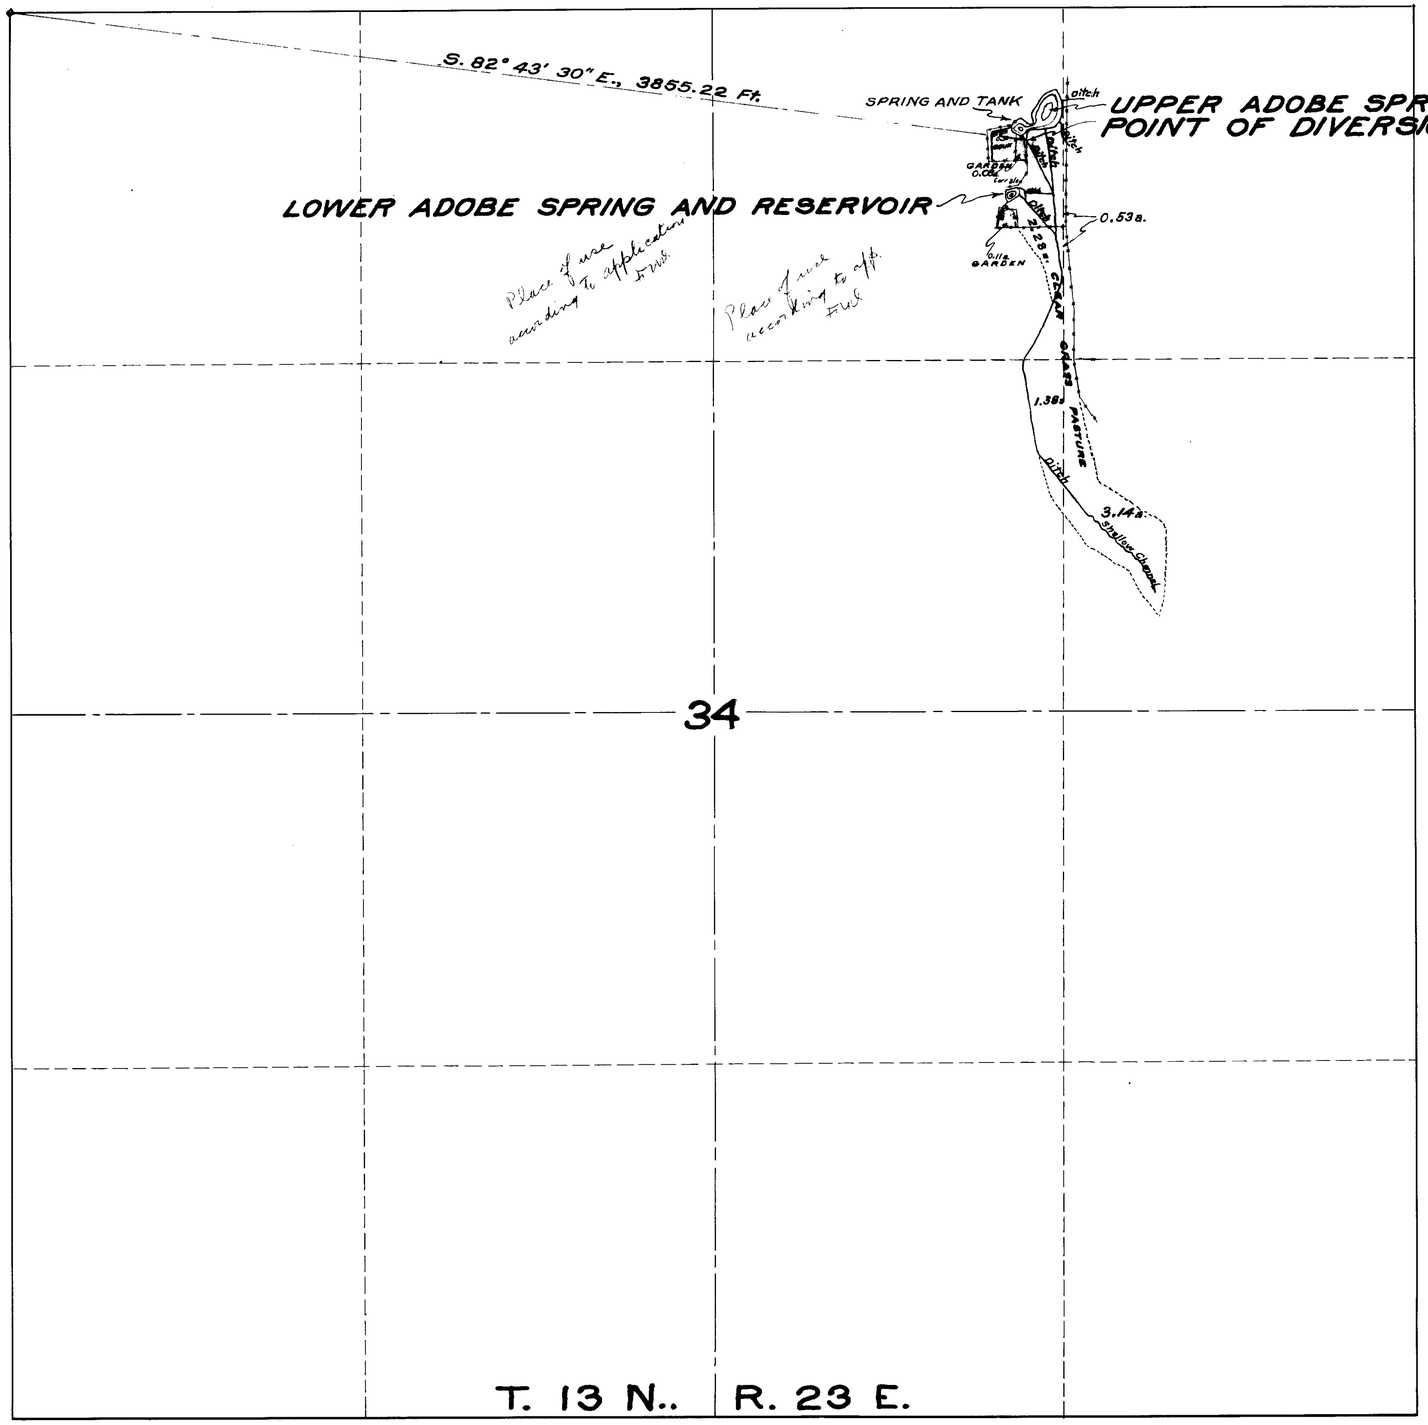

STATE OF NEVADA }
COUNTY OF ORMSBY } ss.

I, Harvey M. Payne, being first duly sworn, depose and say that this map has been correctly drawn to the designated scale from the field notes of a survey made by me on Oct. 30, 1937; that it truly and correctly shows the location and extent of the works constructed and lands irrigated under Permit No. 7641 by G. B. Day Estate and C. E. Day from Upper and Lower Adobe Springs, Lyon County, Nevada, for irrigation and domestic purposes.

Harvey M. Payne
WATER RIGHT ENGINEER.

Subscribed and sworn to before me this 14th day of August, 1940.

Notary Public in and for Ormsby County, Nevada.

SCALE:- 1 IN. = 300 FT.

FILED
August 16, 1940

MAP
TO ACCOMPANY
PROOF OF BENEFICIAL USE
UNDER
APPLICATION NO. 7641
FOR
IRRIGATION AND DOMESTIC
FROM
UPPER AND LOWER ADOBE SPRINGS
BY
G. B. and C. E. DAY

SURVEYED AND MAPPED BY HARVEY M. PAYNE, WATER RIGHT ENGINEER

7641