SECTION	SUB-DIVISION	TOWN-SHIP	RANGE	CULTIVATED ACREAGE	KIND OF CULTURE
6	Lot 1	29S	66E.	3.66	Grain (Corn)
				8.78	Alfalfa
			TOTAL	12.44	
6	Lot 2	29S	66E.	4.71	Alfalfa
6	Lot 3	29S.	66E.	4.00	Grain (Corn)
				6.80	Garden
				10.15	Alfalfa
			TOTAL	~~28.85~~ 25.66	

GRAND TOTAL AREA IRRIGATED = 38.10 ACRES

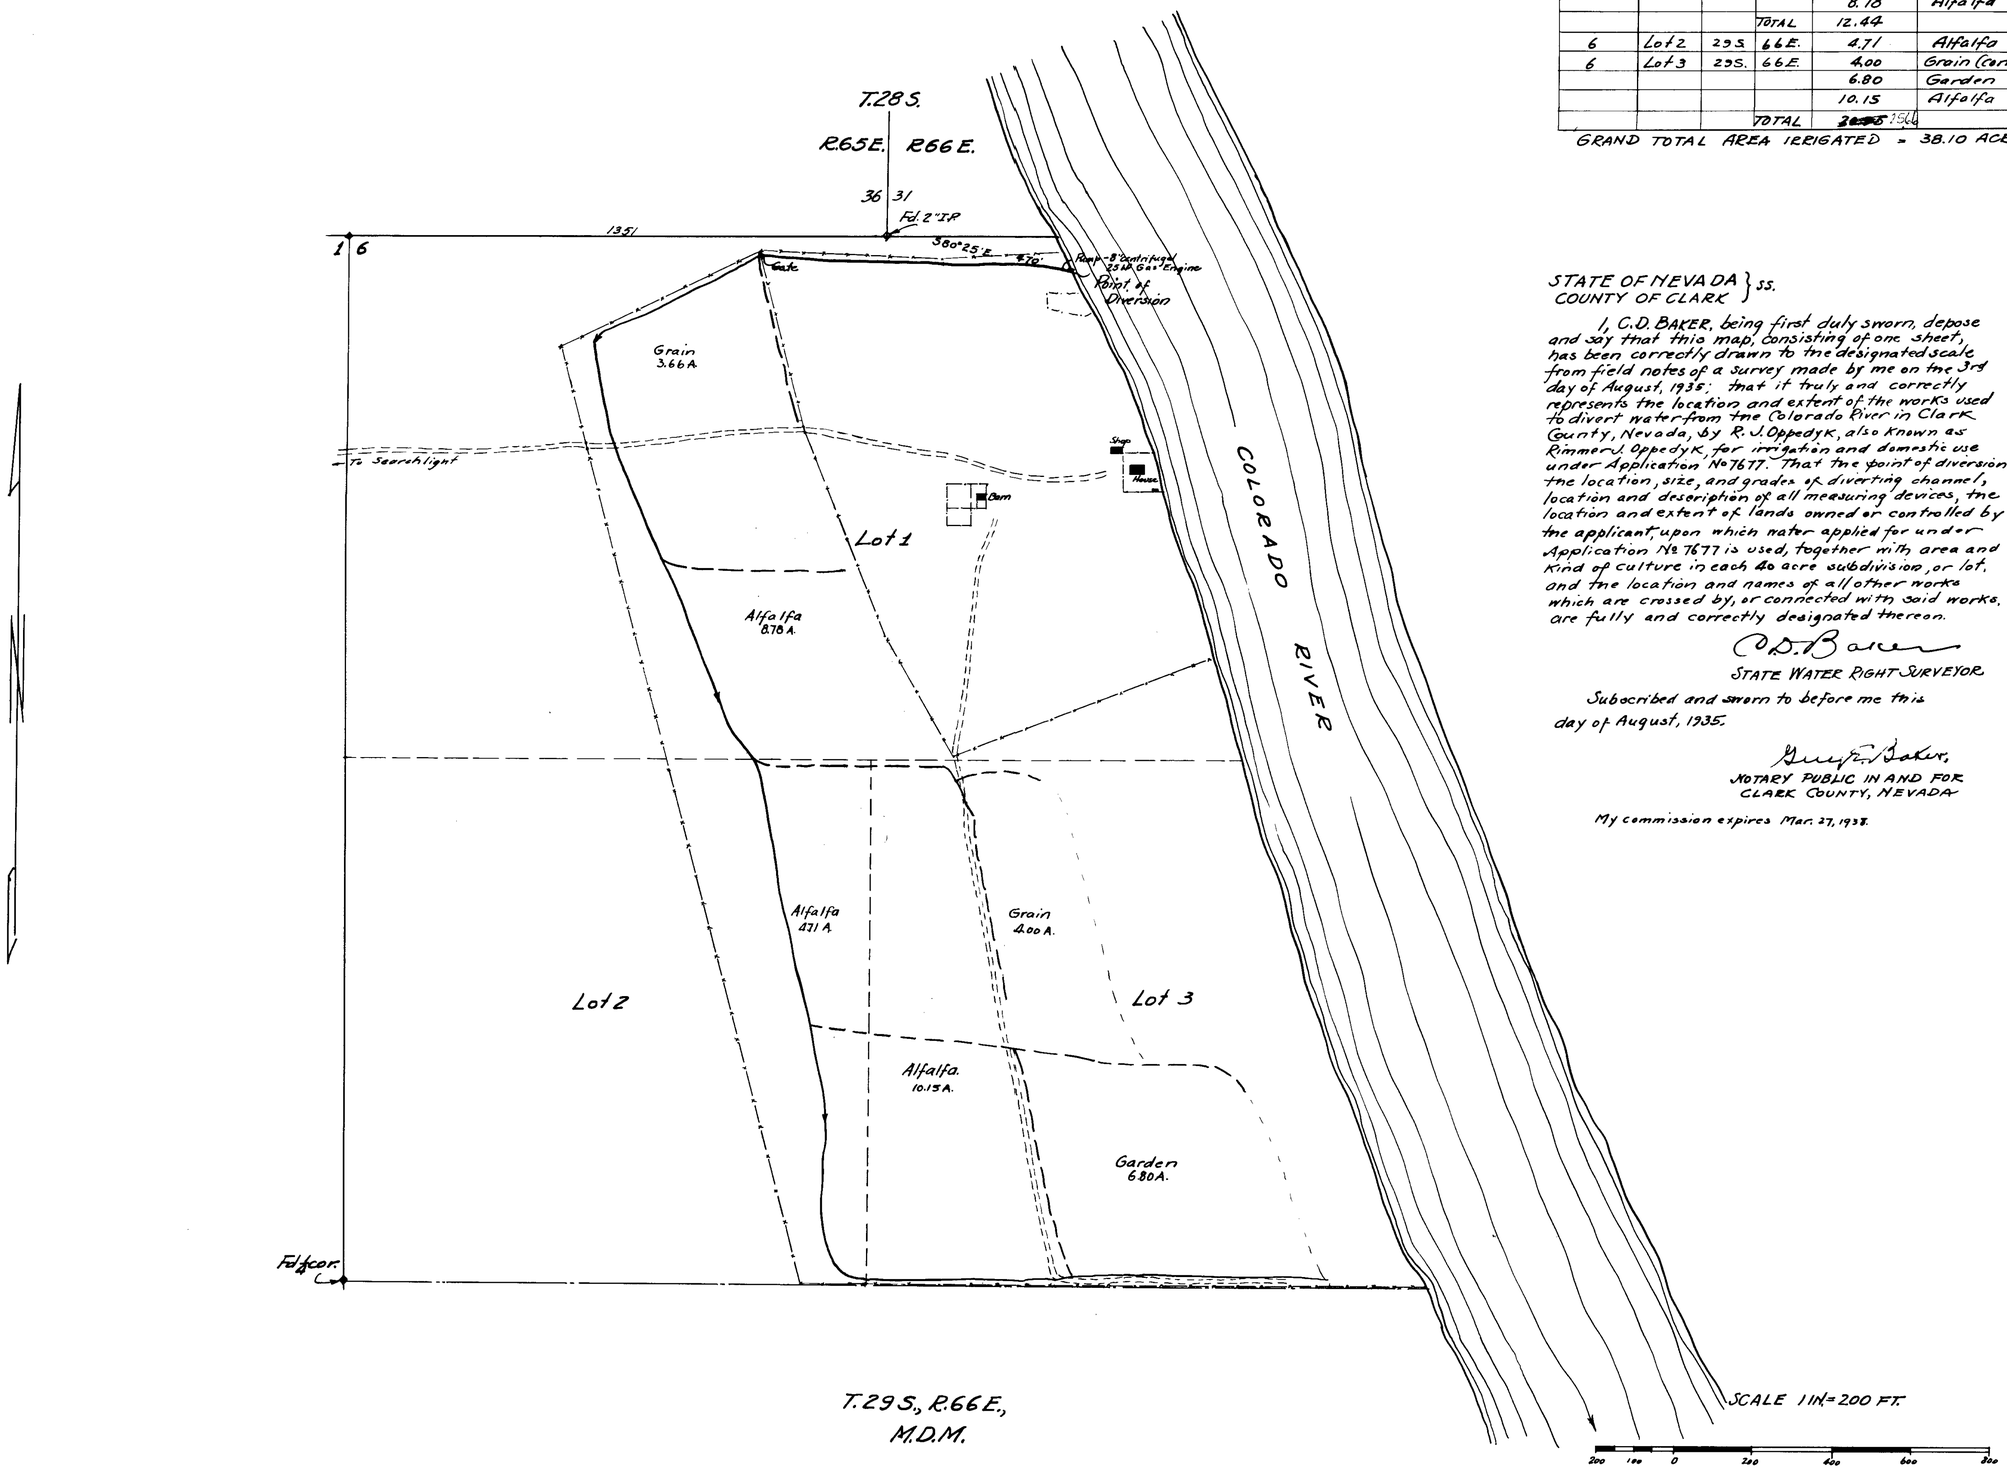

STATE OF NEVADA }
COUNTY OF CLARK } ss.

I, C.D. BAKER, being first duly sworn, depose and say that this map, consisting of one sheet, has been correctly drawn to the designated scale from field notes of a survey made by me on the 3rd day of August, 1935; that it truly and correctly represents the location and extent of the works used to divert water from the Colorado River in Clark County, Nevada, by R. J. Oppedyk, also known as Rimmer J. Oppedyk, for irrigation and domestic use under Application No 7677. That the point of diversion, the location, size, and grades of diverting channel, location and description of all measuring devices, the location and extent of lands owned or controlled by the applicant upon which water applied for under Application No 7677 is used, together with area and kind of culture in each 40 acre subdivision, or lot, and the location and names of all other works which are crossed by, or connected with said works, are fully and correctly designated thereon.

C.D. Baker
STATE WATER RIGHT SURVEYOR.

Subscribed and sworn to before me this day of August, 1935.

Guy F. Baker,
NOTARY PUBLIC IN AND FOR CLARK COUNTY, NEVADA

My commission expires Mar. 27, 1938.

Aug. 30, 1935

2261 8/5/36

MAP TO ACCOMPANY
PROOF OF BENEFICIAL USE
UNDER APPLICATION No. 7677
FOR
IRRIGATION
BY
R.J. OPPEDYK
FROM
COLORADO RIVER

7677