Section	Sub-division	Township	Range	Cultivated Acreage	Description of culture	Date of first culture
24	NE¼SE¼	47 N	36 E.	7.77	wild hay	
19	Lot 3	"	37	9.25	alfalfa	
"	NE¼SW¼	"	"	1.65	"	
"	NW¼SE¼	"	"	7.60	"	
"	SW¼NE¼	"	"	0.66	"	
20	SW¼NE¼	"	"	0.99	Orchard	
"		"	"	0.64	Garden	
"		"	"	18.35	Alfalfa	

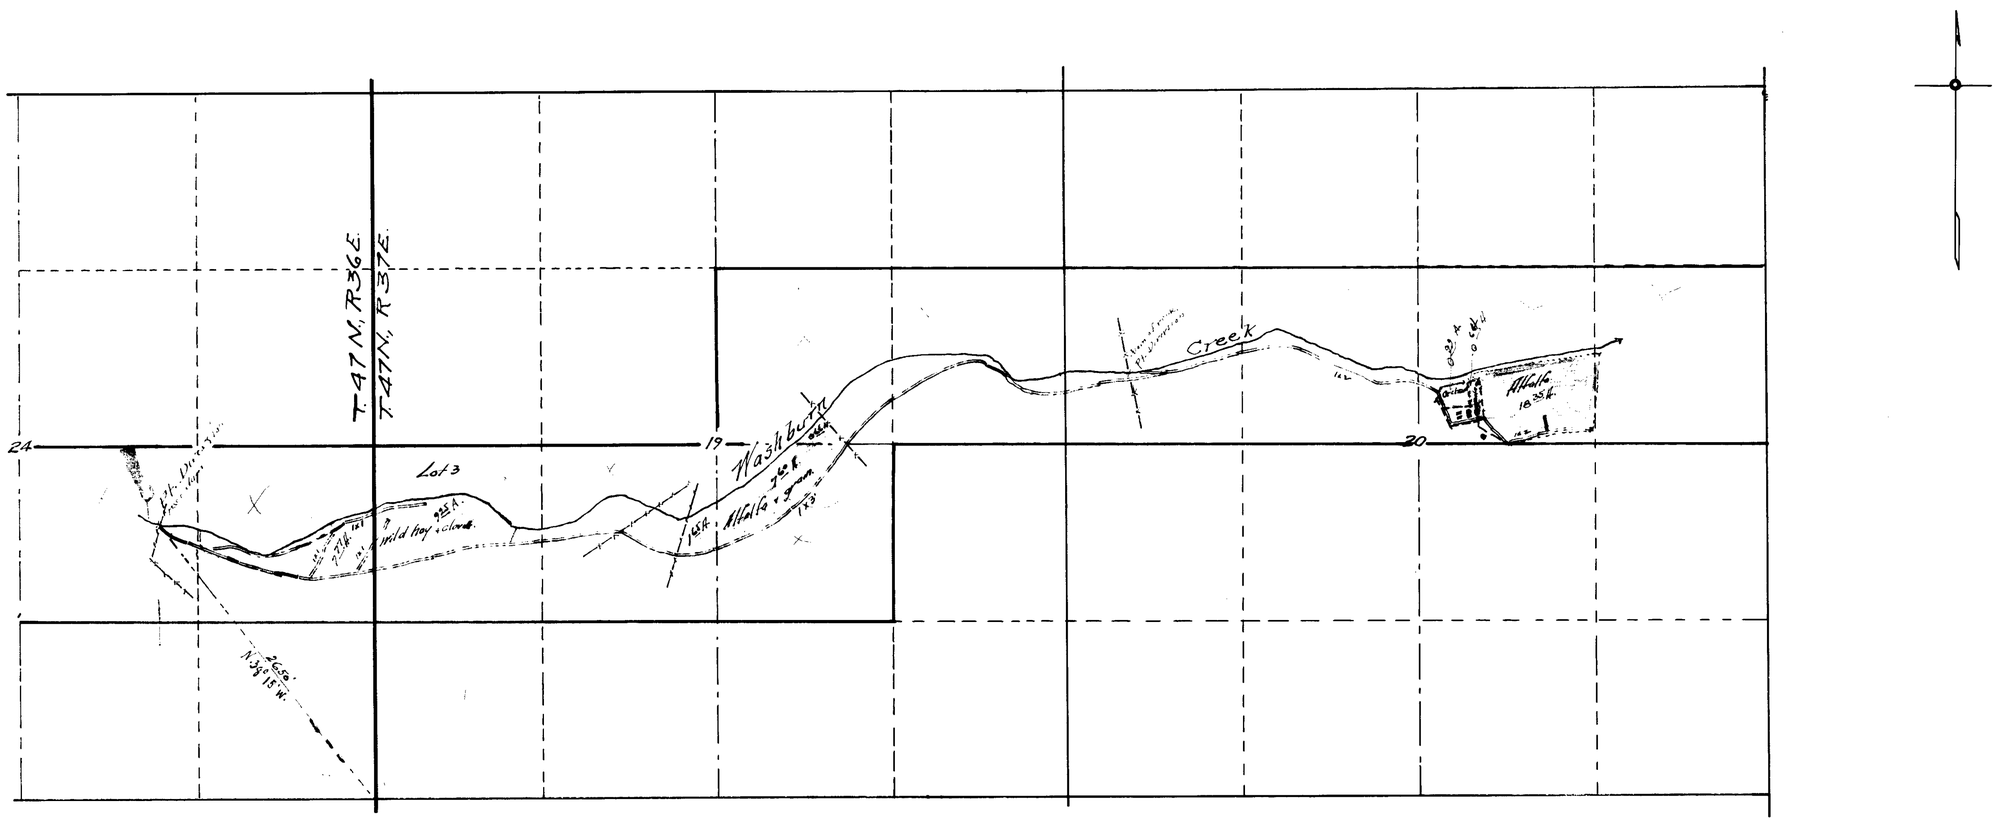

State of Nevada }
County of Humboldt } ss.

I, H.H. Sheldon, being first duly sworn, depose and say that this map, consisting of one sheet, has been correctly drawn to the designated scale from field notes of a survey made by me on April 20th 1926; that it truly and correctly represents the location and extent of the works used to divert water from Washburn Creek in Humboldt County, by John Mentaberry, for irrigating purposes under Application No. 7702. That the point of diversion, the location and size of the diverting channel, the location and extent of lands owned by the applicant upon which water has been used for many years, and now under Application No. 7702, together with the area and kind of culture in each subdivision and that there are no other irrigation works of any kind in the immediate vicinity, and that the above are fully and correctly designated thereon.

H.H. Sheldon
State Water Right Surveyor.

Subscribed and sworn to before me this 18 day of November, 1935

Geo S Hoskins
Notary Public in and for Humboldt County, Nevada.

Certificate No. 2197 Issued February 13, 1936

Scale 1" = 600'

FILED
Dec. 23, 1935

MAP TO ACCOMPANY
PROOF OF BENEFICIAL USE
UNDER APPLICATION No 7702
FOR
IRRIGATION
BY
JOHN MENTABERRY
FROM
WASHBURN CREEK

7702