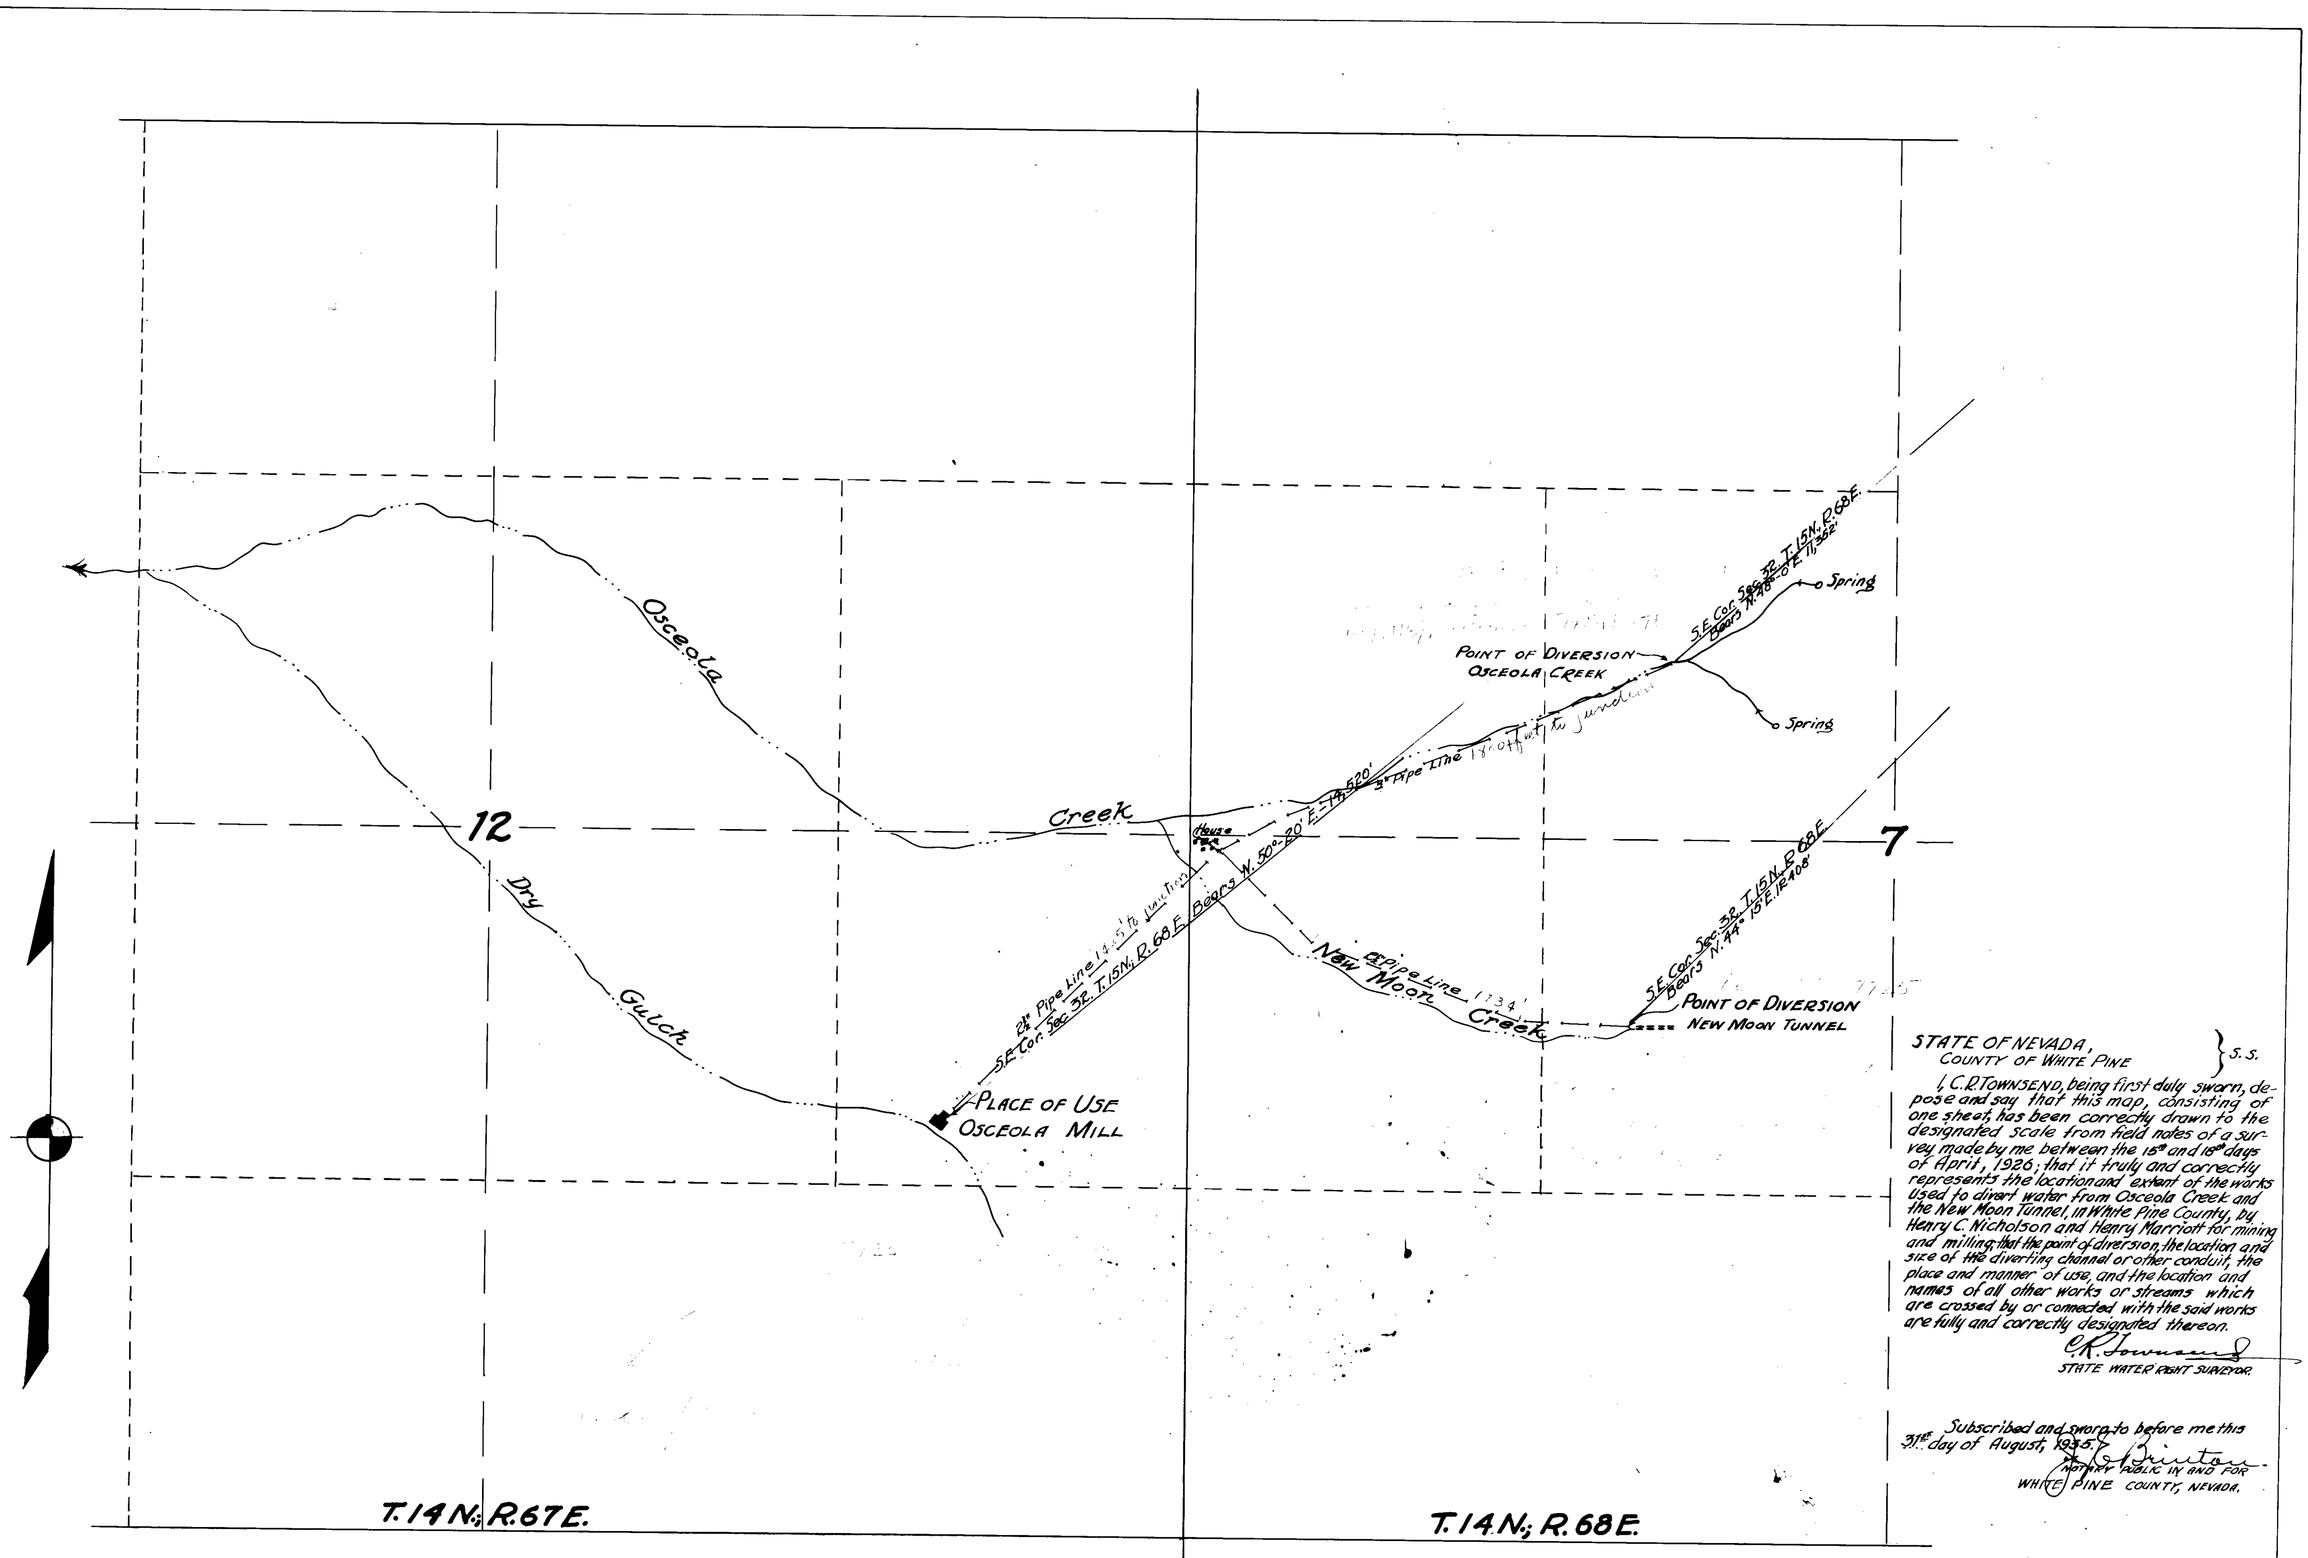

STATE OF NEVADA,
COUNTY OF WHITE PINE } S.S.

I, C.R. TOWNSEND, being first duly sworn, depose and say that this map, consisting of one sheet, has been correctly drawn to the designated scale from field notes of a survey made by me between the 15th and 18th days of April, 1926; that it truly and correctly represents the location and extent of the works used to divert water from Osceola Creek and the New Moon Tunnel, in White Pine County, by Henry C. Nicholson and Henry Marriott for mining and milling; that the point of diversion, the location and size of the diverting channel or other conduit, the place and manner of use, and the location and names of all other works or streams which are crossed by or connected with the said works are fully and correctly designated thereon.

C.R. Townsend
STATE WATER RIGHT SURVEYOR.

Subscribed and sworn to before me this 31st day of August, 1935.

[illegible]
NOTARY PUBLIC IN AND FOR WHITE PINE COUNTY, NEVADA.

SCALE:- 1" = 300'

Sept. 7, 1935

(7724) 2170 December 18, 1935

(7725) 2171 December 18, 1935

MAP TO ACCOMPANY
PROOF OF BENEFICIAL USE
APPLICATIONS NO'S-7724-7725
FOR
MINING AND MILLING
BY
NICHOLSON & MARRIOTT
FROM
OSCEOLA-NEW MOON CREEKS

7724 - 7725