Section	Subdivision	Township	Range	Cultivated Acreage	Description of Culture	Date of First Culture
22	NE¼NE¼	20S.	61E.	1.28	Alfalfa	
22	NE¼NE¼	20S.	61E.	1.72	Alfalfa & Orchard	
23	NW¼NW¼	20S.	61E.	0.67	Alfalfa & Orchard	
23	NW¼NW¼	20S.	61E.	29.97	Alfalfa.	
			Total	33.64 Acres		

SIZE AND GRADES OF DIVERSION CHANNEL.

Diversion Channel is a roughly built ditch with 2ft top width, 1ft bottom width, and a depth of 1ft. The grade varies from 0ft to 1ft feet in 100 ft.

It is estimated that ditch will deliver 1.0 second foot of water to land and there is about 0.3 of a second foot of water available.

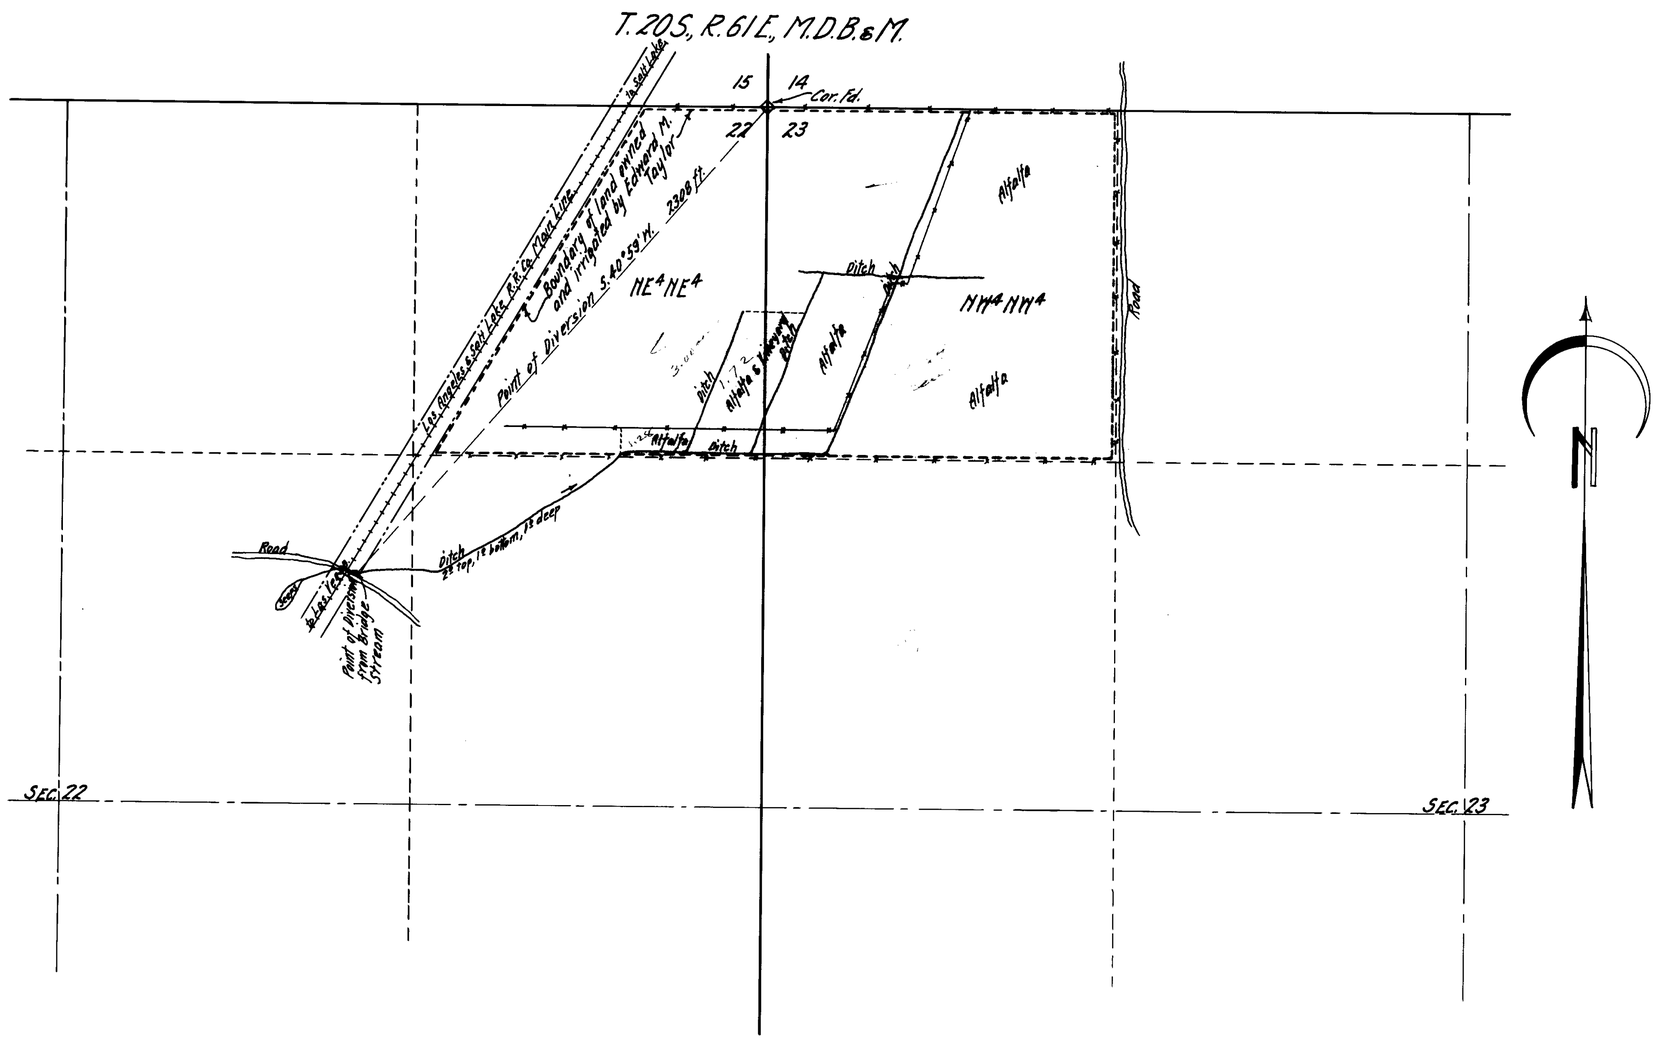

STATE OF NEVADA }
COUNTY OF CLARK } ss

I, J. P. Hesse being first duly sworn, depose and say that this map, consisting of one sheet, has been correctly drawn to the designated scale from field notes of a survey made under my supervision and direction on the 28th day of April, 1931; that it truly and correctly represents the location and extent of the works used to divert water from Bridge Stream, in Clark County, by Edward M. Taylor for irrigation purposes under application No. 7726. That the point of diversion, the location, size and grades of the diverting channel, location and description of all measuring devices, the location and extent of lands owned or controlled by applicant upon which water applied for under application No. 7726 is used, together with the area and kind of culture in each 40-acre subdivision, and the location and names of all other works or streams which are crossed by or connected with said works are fully and correctly designated thereon.

J. P. Hesse
State Water Right Surveyor

Subscribed and sworn to before me this day of April, 1931.

La Verle S. Wilden
Notary Public in and for Clark County, Nevada.

My commission expires
4-9-33.

FILED
May 2, 1931
STATE ENGINEER'S OFFICE

SCALE 1 in. = 300 ft.

0 100 200 300 400 500 1000 1500

1689 May 22, 1931

MAP TO ACCOMPANY
PROOF OF BENEFICIAL USE UNDER APPLICATION No. 7726
FOR
IRRIGATION
BY
EDWARD M. TAYLOR
FROM
BRIDGE STREAM

7726