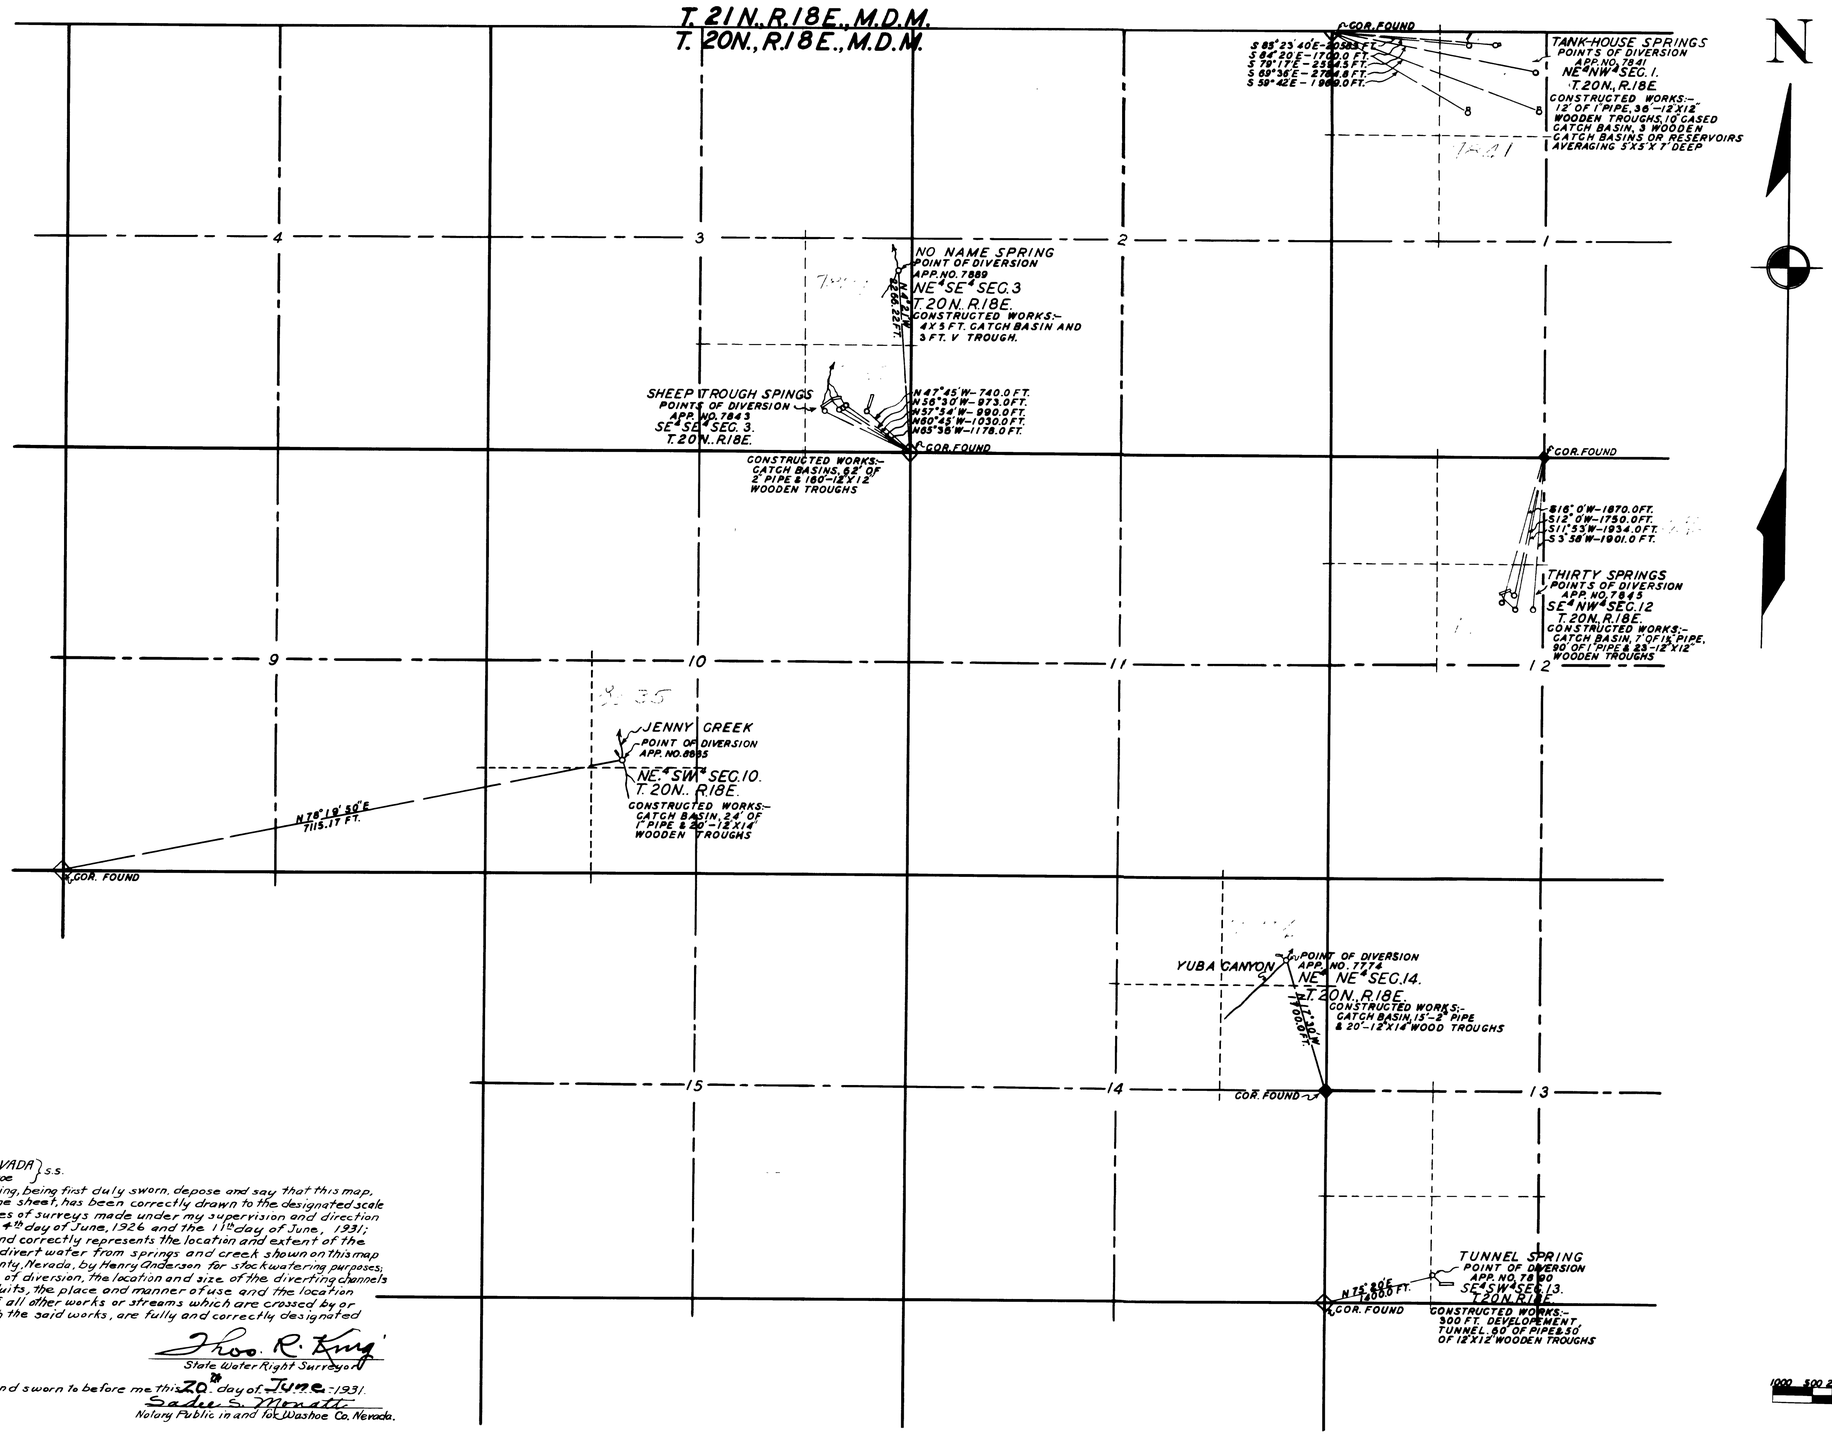

STATE OF NEVADA } s.s.
County of Washoe

I, Thos. R. King, being first duly sworn, depose and say that this map, consisting of one sheet, has been correctly drawn to the designated scale from field notes of surveys made under my supervision and direction between the 4th day of June, 1926 and the 11th day of June, 1931; that it truly and correctly represents the location and extent of the works used to divert water from springs and creek shown on this map in Washoe County, Nevada, by Henry Anderson for stockwatering purposes; that the points of diversion, the location and size of the diverting channels or other conduits, the place and manner of use and the location and names of all other works or streams which are crossed by or connected with the said works, are fully and correctly designated thereon.

Thos. R. King
State Water Right Surveyor

Subscribed and sworn to before me this 20th day of June, 1931.
Sadie S. Monatt
Notary Public in and for Washoe Co. Nevada.

7774-	2123	September 13, 1935
7841-	2124	" " "
7843-	2125	" " "
7845-	2126	" " "
7889-	2127	" " "
7890-	2128	" " "
8835-	2129	" " "

June 24, 1931

MAP TO ACCOMPANY
PROOF OF BENEFICIAL USE
UNDER APPLICATIONS 7774, 8835
7841, 7843, 7845, 7890, AND 7889
FOR
STOCKWATERING
BY
HENRY ANDERSON
FROM
YUBA CANYON; JENNY CREEK; TANK HOUSE, SHEEP TROUGH, THIRTY, TUNNEL, & NO NAME SPRINGS

JOB NO. 306 FILE NO. G-88

Place in file 7774-7841-7843-7845-7889-7890-8835