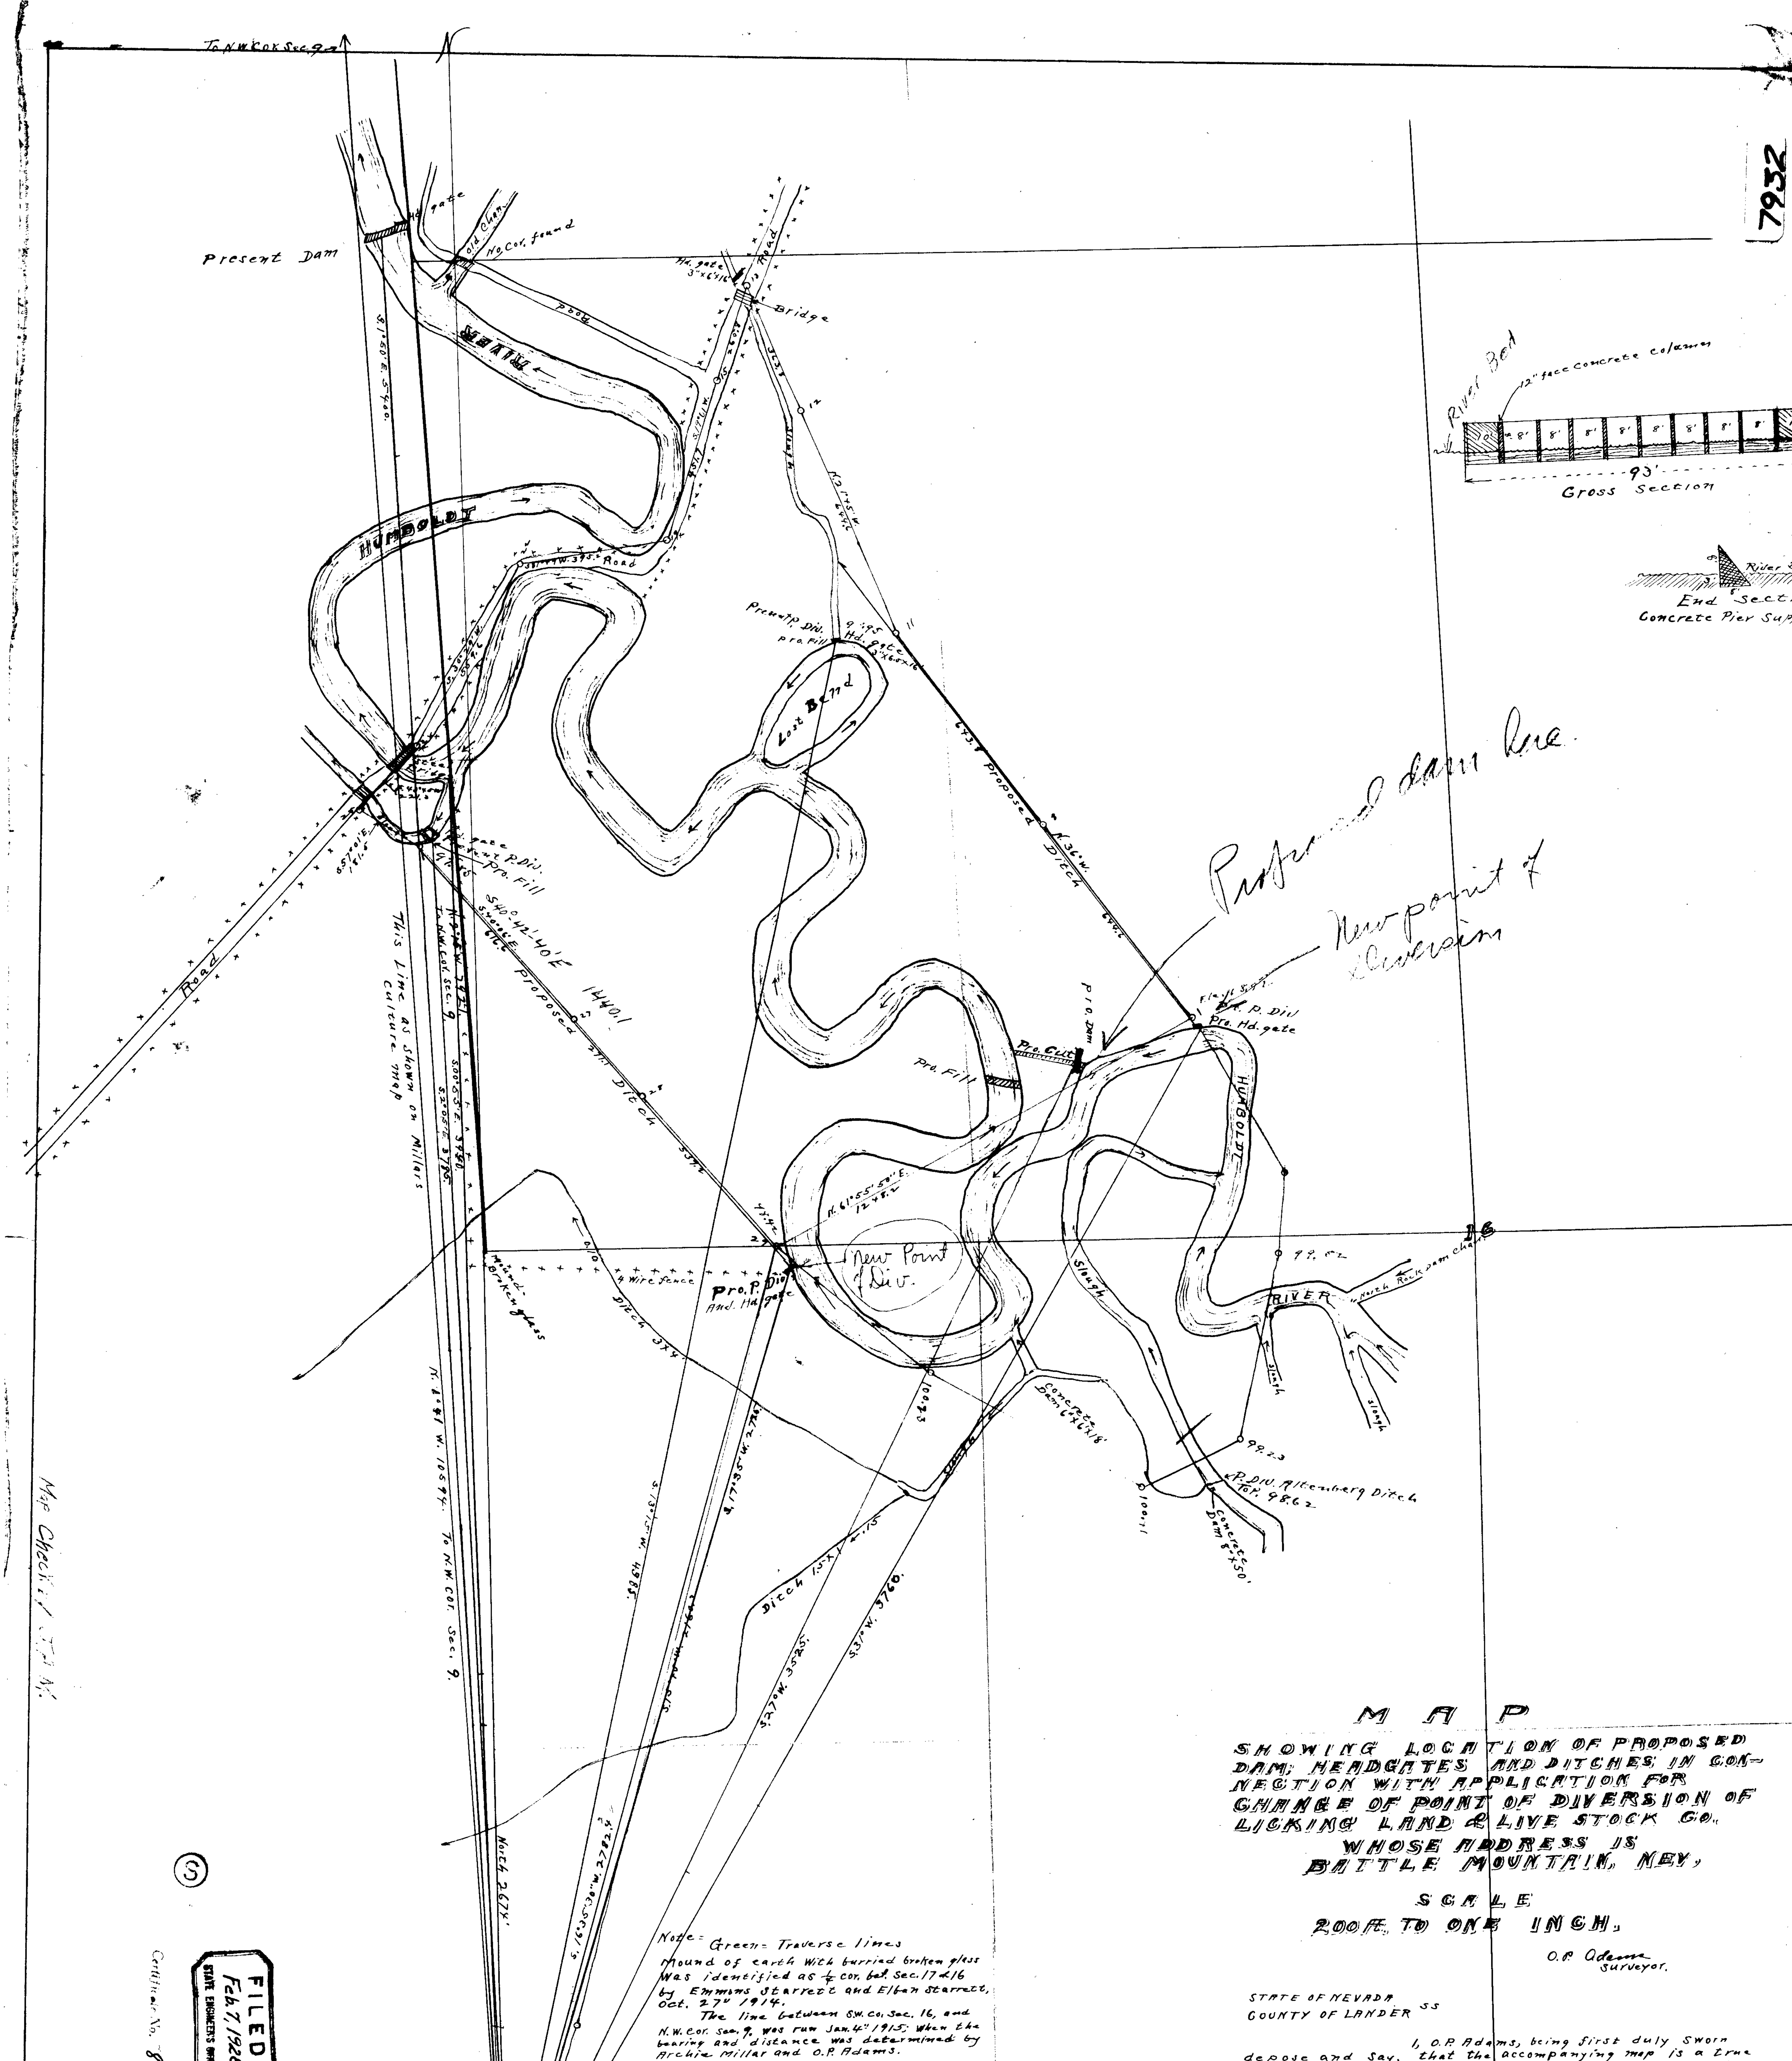

MAP

SHOWING LOCATION OF PROPOSED DAM; HEADGATES AND DITCHES IN CONNECTION WITH APPLICATION FOR CHANGE OF POINT OF DIVERSION OF LICKING LAND & LIVE STOCK CO. WHOSE ADDRESS IS BATTLE MOUNTAIN, NEV.

SCALE

200 ft. TO ONE INCH.

O.P. Adams
Surveyor.

Note: Green = Traverse lines
Mound of earth with burried broken glass was identified as ¼ cor. bet. Sec. 17 & 16 by Emmons Starrett and Elban Starrett, Oct. 27th 1914.
The line between S.W. Co. Sec. 16, and N.W. Cor. Sec. 9, was run Jan. 4th 1915; when the bearing and distance was determined by Archie Millar and O.P. Adams.

STATE OF NEVADA } ss
COUNTY OF LANDER

I, O.P. Adams, being first duly sworn depose and say, that the accompanying map is a true and accurate plat of the proposed works of the Licking Land & Live Stock Company, as taken from the field notes of a survey made by me, completed on 13th day of Feb. 1926.

That the map and survey were made at the instance of Errol Licking, of the Licking Land & Live Stock Company, and that it truly represents the proposed works of the said Licking Land & Live Stock Company.

Subscribed and sworn to before me this 7th day of September 1926.

Louis A Lemaire
Notary Public in and for Lander County, Nevada.

FILED
Feb. 7, 1928
STATE ENGINEER'S OFFICE

(5)

Certificate No. 8109 Issued 7-1-73

Map Checked J.T.M.