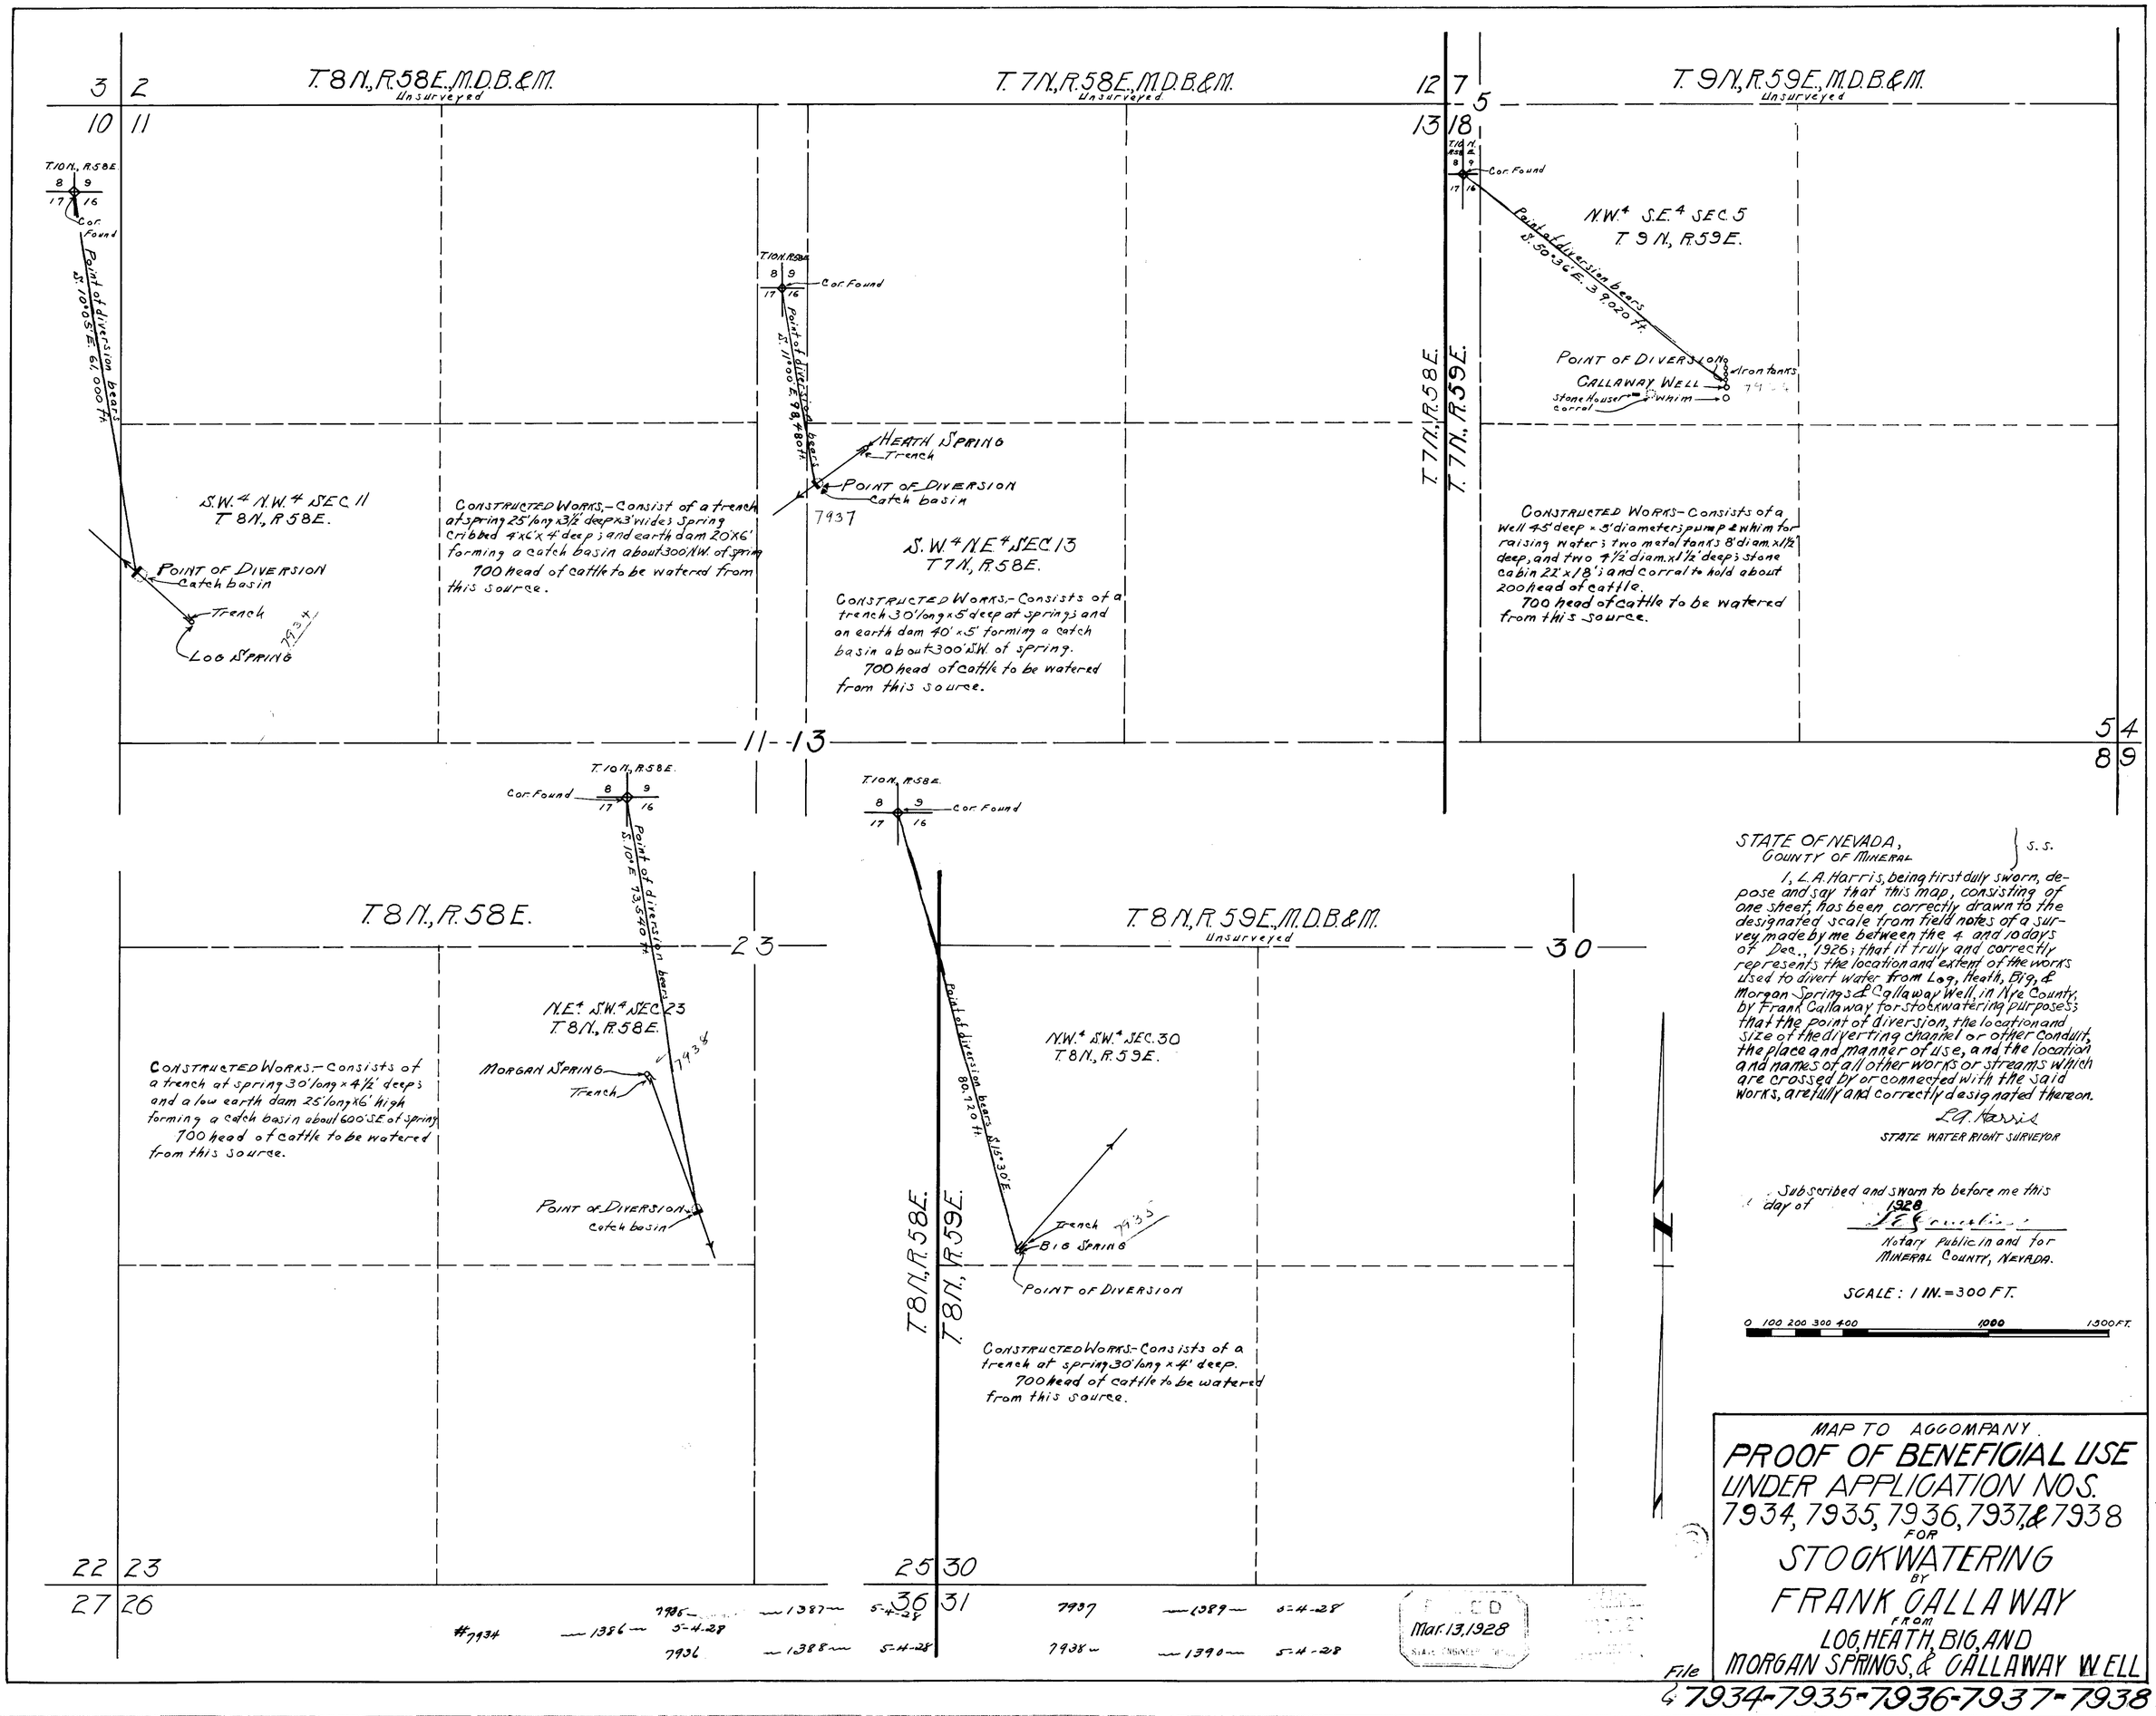

STATE OF NEVADA,
COUNTY OF MINERAL } S. S.

I, L. A. Harris, being first duly sworn, depose and say that this map, consisting of one sheet, has been correctly drawn to the designated scale from field notes of a survey made by me between the 4 and 10 days of Dec., 1926; that it truly and correctly represents the location and extent of the works used to divert water from Log, Heath, Big, & Morgan Springs & Callaway Well, in Nye County, by Frank Callaway for stockwatering purposes; that the point of diversion, the location and size of the diverting channel or other conduit, the place and manner of use, and the location and names of all other works or streams which are crossed by or connected with the said works, are fully and correctly designated thereon.

L. A. Harris
STATE WATER RIGHT SURVEYOR

Subscribed and sworn to before me this day of 1928

Notary Public in and for MINERAL COUNTY, NEVADA.

SCALE: 1 IN. = 300 FT.

0 100 200 300 400 1000 1300 FT.

MAP TO ACCOMPANY
PROOF OF BENEFICIAL USE
UNDER APPLICATION NOS.
7934, 7935, 7936, 7937, & 7938
FOR
STOCKWATERING
BY
FRANK CALLAWAY
FROM
LOG, HEATH, BIG, AND
MORGAN SPRINGS, & CALLAWAY WELL

File 7934-7935-7936-7937-7938