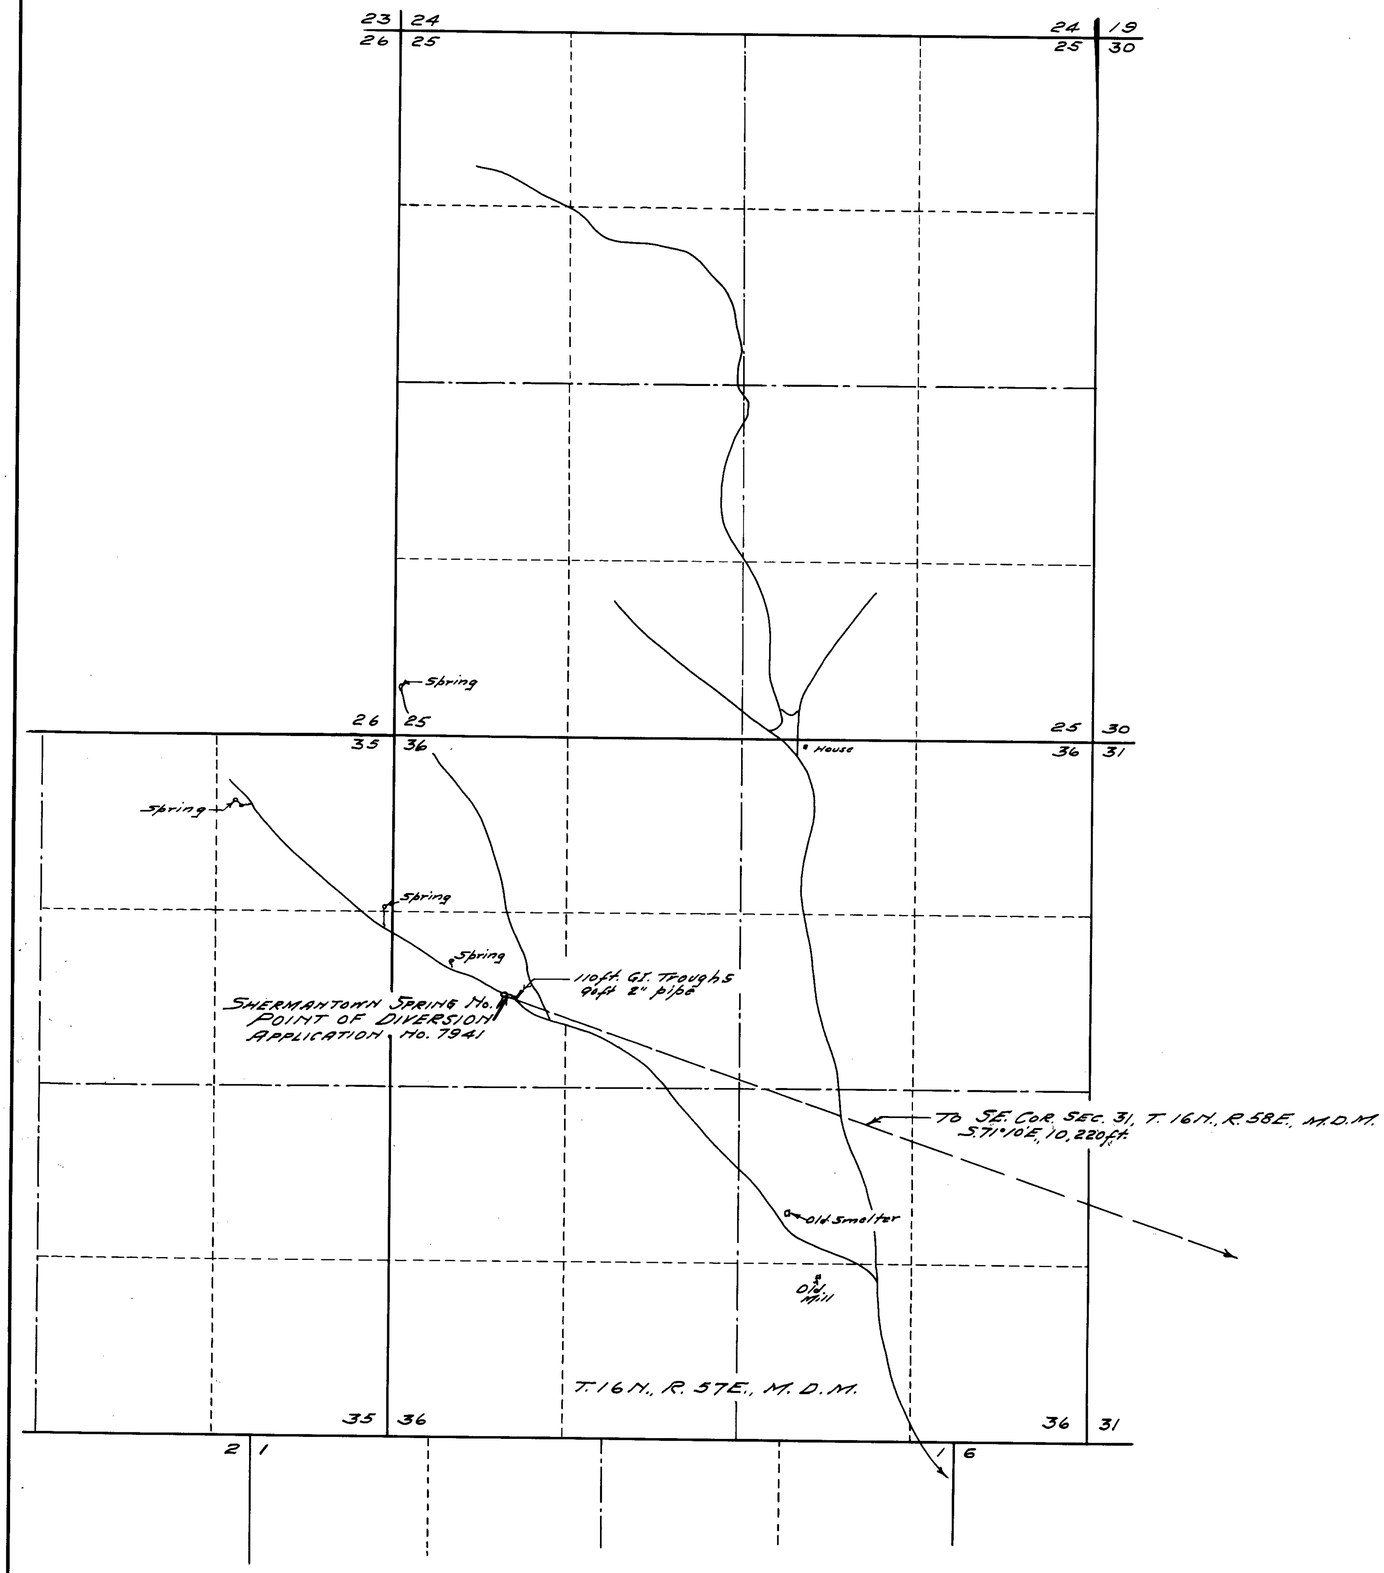

STATE OF NEVADA }
County of White Pine } ss.

I, F.W. Millard, being first duly sworn, depose and say that this map has been correctly drawn to the designated scale from field notes of a survey made by me between the 16th and 19th days of November, 1926, that it truly and correctly represents the location and extent of the works described in Application No. 7941 to divert water from Shermantown Spring No. 1 in White Pine County for stockwatering purposes by BESSIE ROSEVEAR and ED. HALSTEAD; that the point of diversion, the location and size of the diverting conduit, the place and manner of use and the location and names of all other works or streams which are crossed by or connected with the said works, are fully and correctly designated thereon.

F.W. Millard
State Water Right Surveyor.

Subscribed and sworn to before me this 5th day of October, 1933.

Notary Public in and for White Pine County, Nevada.

0 500 1000 2000
SCALE 1 IN. = 600 FT.

Oct. 9, 1933

2043 2/13/24

MAP TO ACCOMPANY PROOF OF BENEFICIAL USE UNDER APPLICATION NO. 7941 FOR STOCKWATERING BY BESSIE ROSEVEAR & ED HALSTEAD FROM SHERMANTOWN SPRING No. 1.

SURVEYED BY F.W. MILLARD & SON. ELY, NEVADA. 10/18/28.

7941