SECTION	SUB-DIVISION	TOWN-SHIP	RANGE	CULTIVATED ACREAGE	DESC. OF CULTURE	DATE OF 1ST CULT.
1.	NE¼ SW¼	22S	58E.	.3	Alfalfa	
	"	"	"	.1	Meadow	
	SE¼ SW¼	"	"	.6	Alfalfa	
	"	"	"	.6	Meadow	
	"	"	"	1.0	Garden	
	TOTAL			2.6	ACRES	

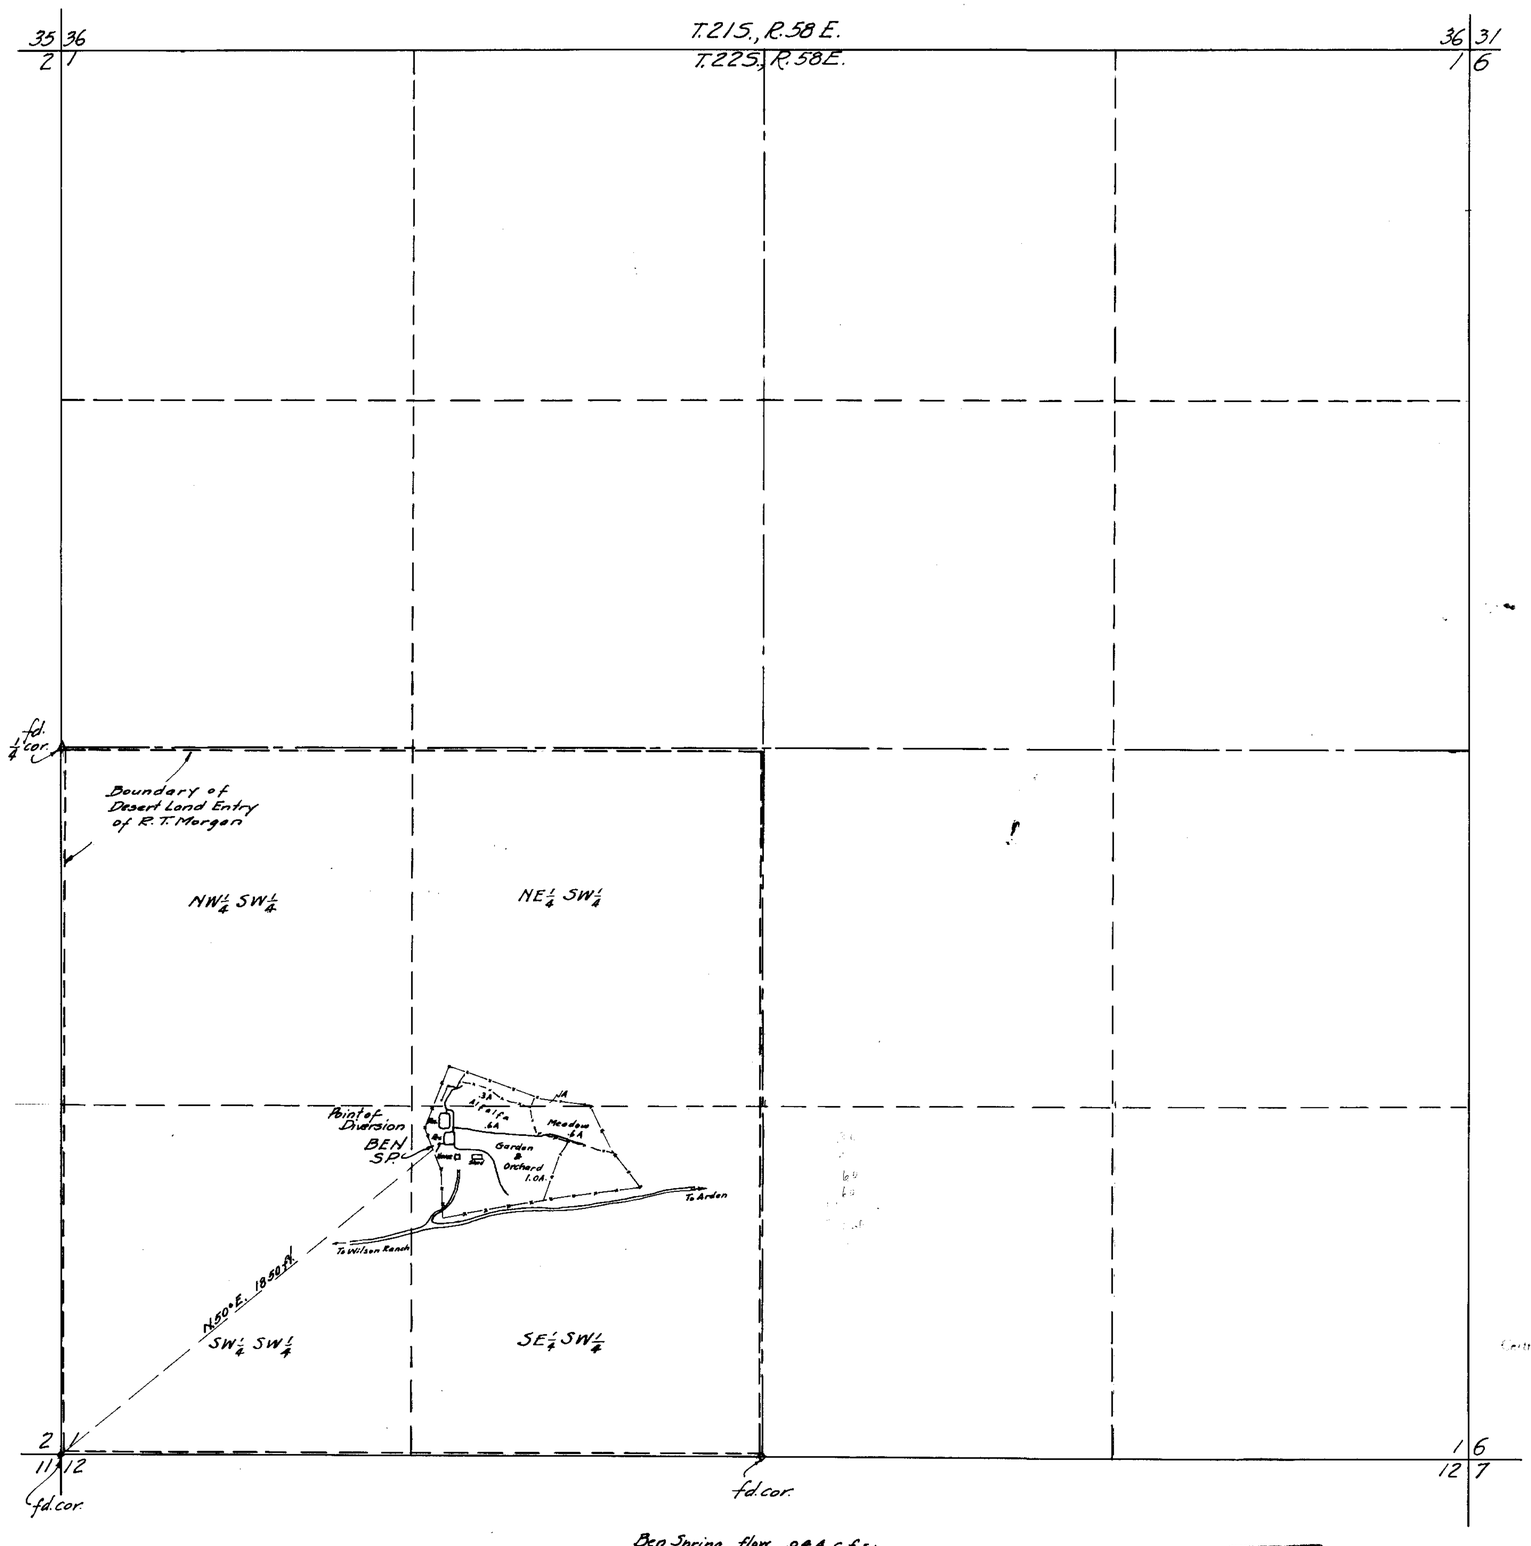

Ben Spring flow .044 c.f.s.
Ditches shown vary from 1' to 2' wide at top and from 6" to 1' deep and have average fall of 1:100.

STATE OF NEVADA
County of Clark ..... } ss.

I, C. D. Baker, being first duly sworn, depose and say that this map, consisting of one sheet, has been correctly drawn to the designated scale from field notes of a survey made by me on the 22 day of Dec., 1936; that it truly and correctly represents the location and extent of the works used to divert water from Ben Spring in Clark County by Rees Thomas Morgan for irrigation purposes under Application No 7987. That the point of diversion, size and grades of the diverting channel, location and description of all measuring devices, the location and extent of lands owned or controlled by the applicant upon which water applied for under Application No 7987 is used, together with the area and kind of culture in each 40 acre subdivision, and the location and names of all other works or streams which are crossed by or connected with said works are fully and correctly designated thereon.

C D Baker
STATE WATER RIGHT SURVEYOR

Subscribed and sworn to before me this 18th day of February, 1937.

O W Yeiles
NOTARY PUBLIC IN AND FOR CLARK COUNTY, NEV.

My commission expires Oct 7, 1937

SCALE IN. = 300 FT.

Certificate No. 2418 Issued Dec. 29, 1938

FILED
May 29, 1937

MAP TO ACCOMPANY
PROOF OF BENEFICIAL USE
APPLICATION No 7987
OF
REES THOMAS MORGAN
FROM
BEN SPRING

68318

7987