Section	Sub. Division	Township	Range	Cultiv. Acreage	Name	
12	SW¼ SW¼	4N.	42 E.M.D.	None	Ray Wells	
33	SE¼ NW¼	4N.	42 E.M.D.	"	Frazier Spg.	

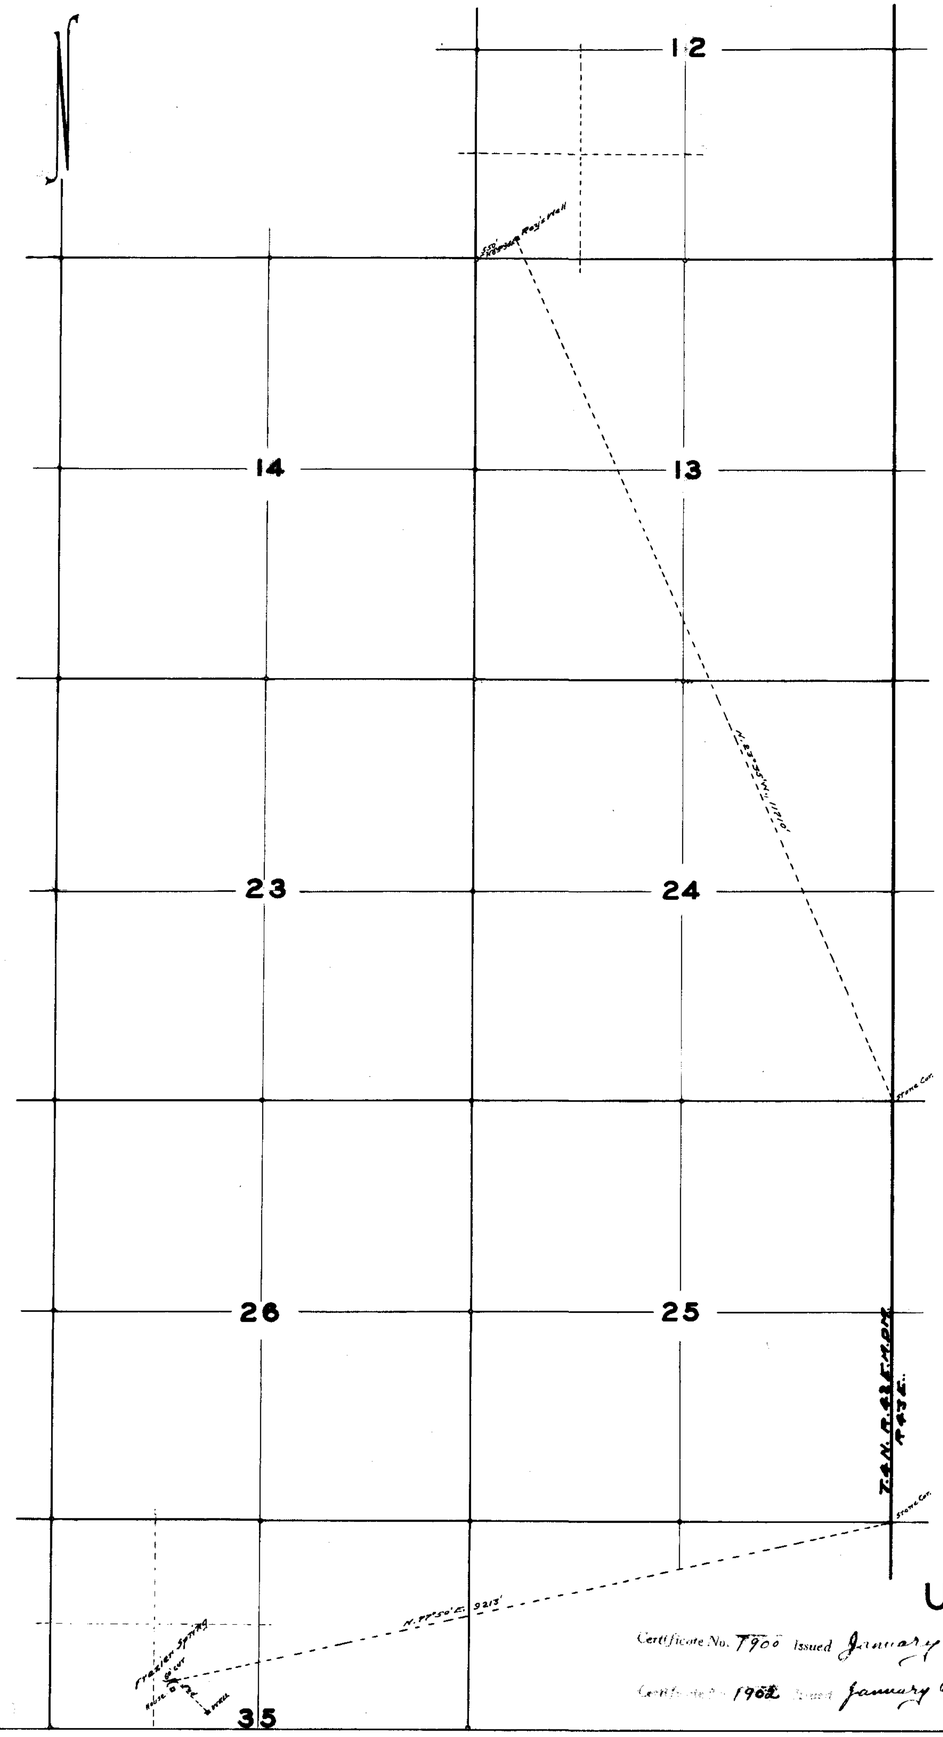

STATE OF NEVADA }
COUNTY OF NYE } ss.

I, Edwin S. Giles, being first duly sworn depose and say that the above map is a true and accurate plat of the origin of Frazier Spring and Ray's Well as taken from the field notes of a survey made by me and completed on the 12th day of December, 1926, that such survey was made at the instance of the United Cattle & Packing Company, applicant for said water, and that it truly represents the location of said springs and improvements made by said applicant.

Edwin S. Giles
STATE WATER RIGHT SURVEYOR.

Subscribed and sworn to before me, this 5th day of February, 1927
Arthur E. Barnes
Notary Public in and for Esmeralda County, Nevada.

FILED
Apr 2 1927
STATE ENGINEER'S OFFICE

WATER APPLICATION OF THE

UNITED CATTLE AND PACKING CO.

Certificate No. 7900 Issued January 6, 1933 NYE COUNTY NEVADA.

Certificate No. 1968 Issued January 6, 1933

SCALE 1 INCH = 1000 FEET.

8007-8008