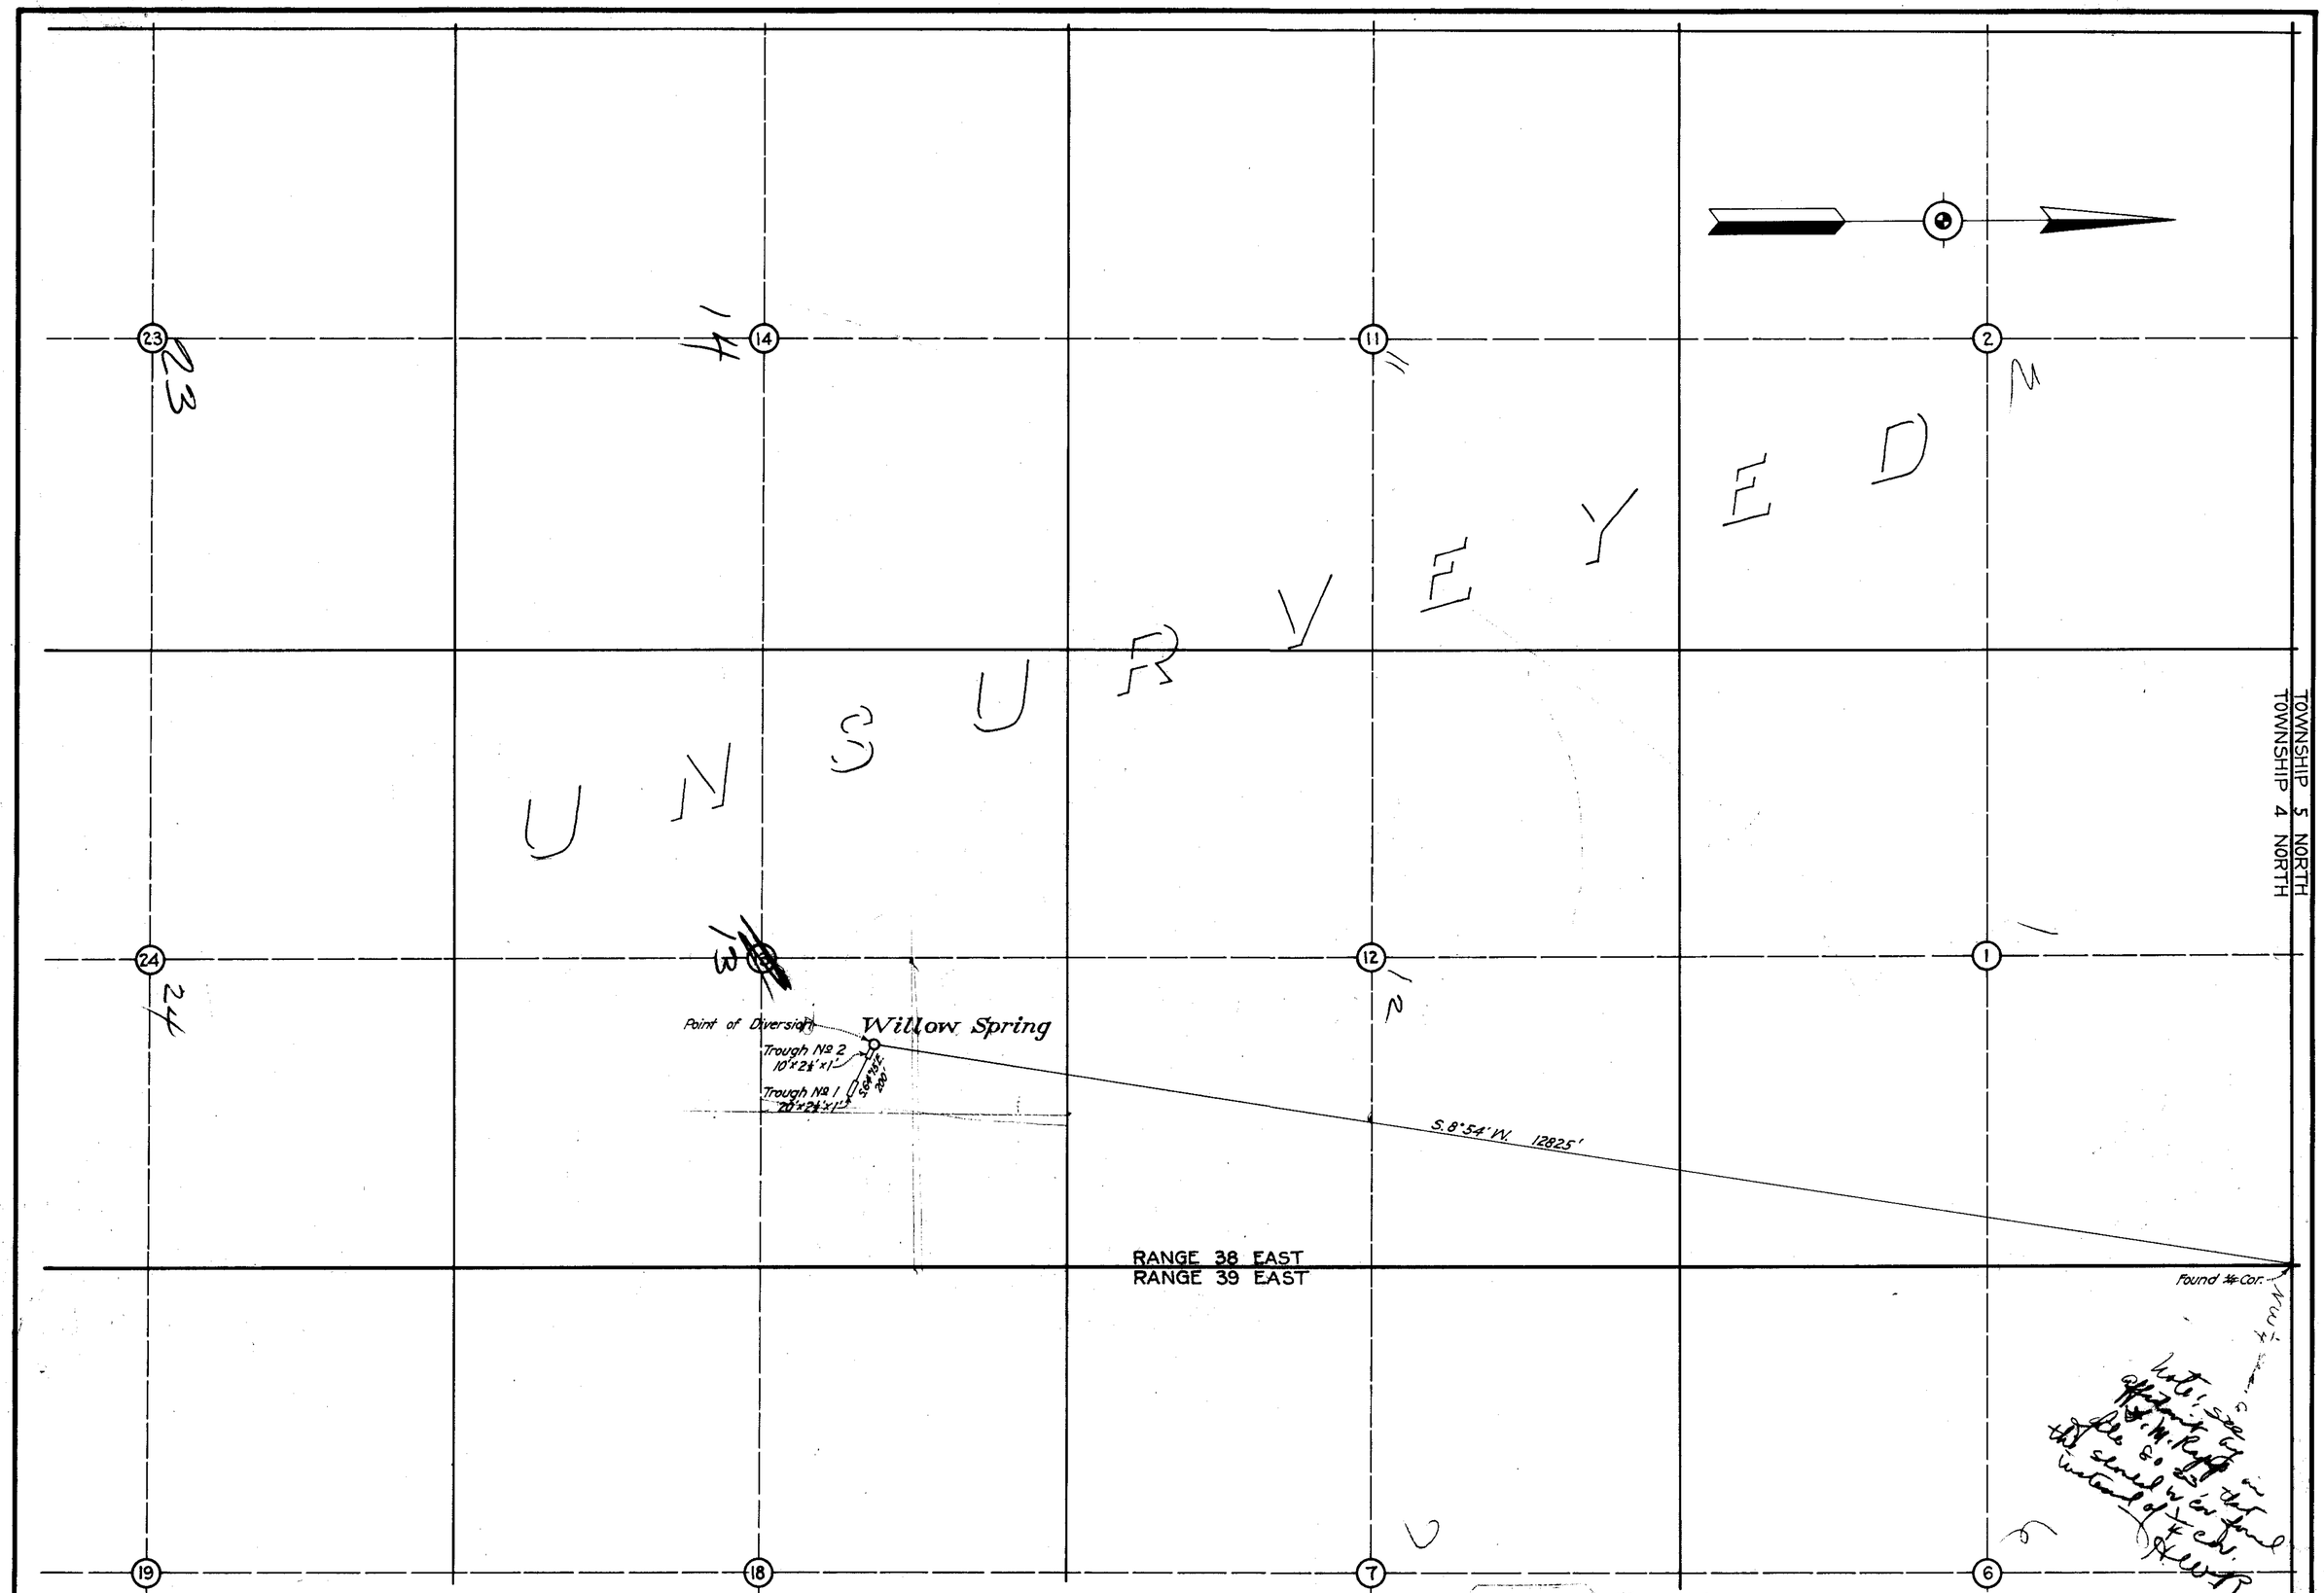


I, J. T. McWilliams, being first duly sworn, depose and say that the above map is a true and accurate plat of the location of Willow Spring and troughs for stock watering as taken from the field notes of a survey made under my supervision and instruction and completed on the 10th day of January 1926; that the map represents the location described in application No 8023 of said spring; that such survey was made at the instance of Rogers Brothers of Round Mountain, Nevada.

J. T. McWilliams
State Water Right Surveyor.

Certificate No. 1662 Issued Feb. 5, 1931

FILED
July 17, 1929
STATE ENGINEER'S OFFICE

Subscribed and sworn to before me this 11th day of June, 1929.

Thos. R. King
Notary Public in and for Washoe County, Nevada.

PLAT SHOWING LOCATION OF

WILLOW SPRING

ESMERALDA COUNTY, NEVADA, AND TO SHOW PROOF OF BENEFICIAL USE FOR STOCK WATERING AND DOMESTIC PURPOSES AS PROSECUTED UNDER APPLICATION NO 8023 OF ROGERS BROTHERS OF ROUND MOUNTAIN, NEVADA.

SCALE: 1" = 660'

8023