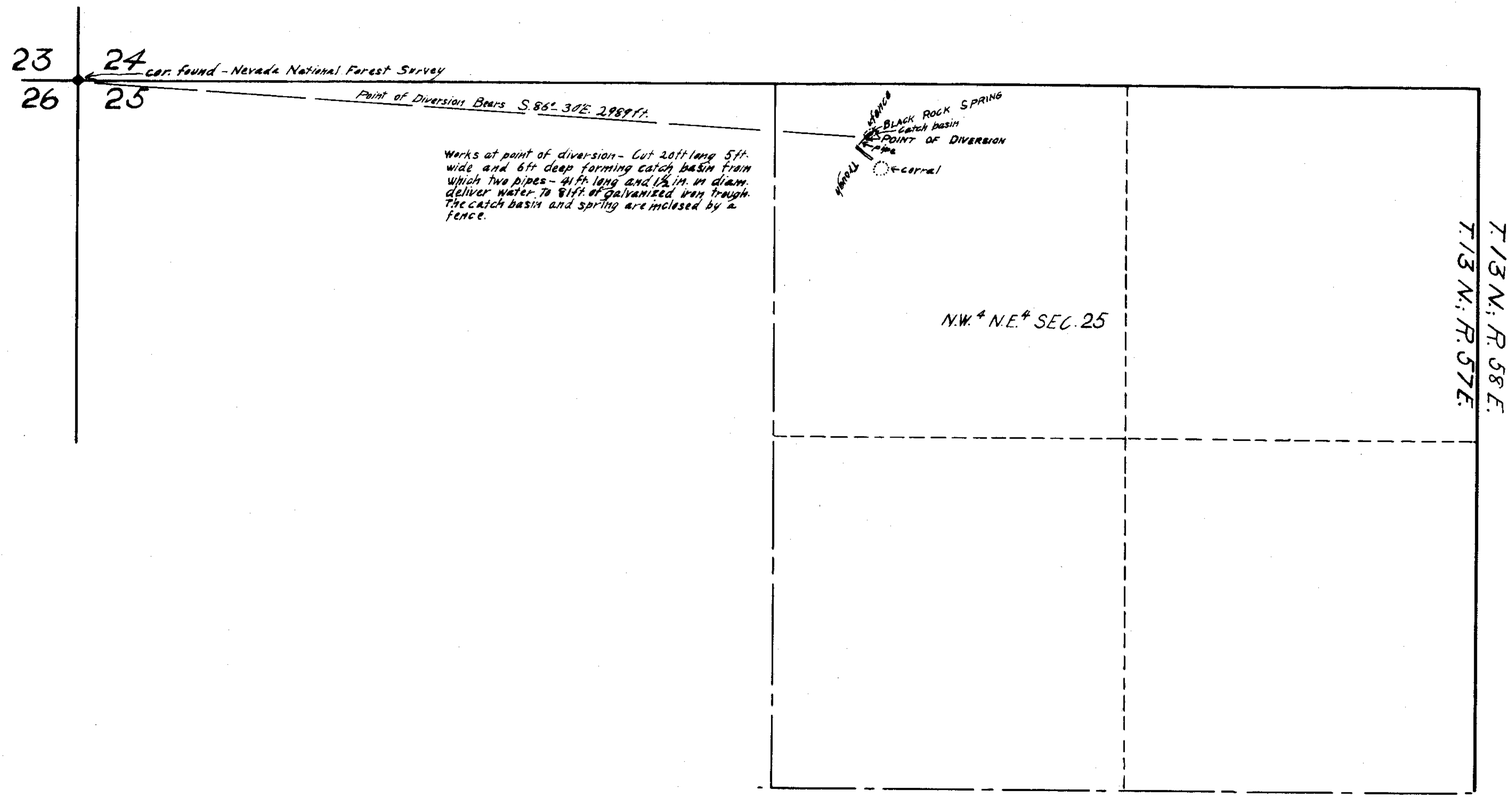

STATE OF NEVADA
COUNTY OF WHITE PINE } S.S.

I, G. T. Saxton, being first duly sworn, depose and say that this map, consisting of one sheet, has been correctly drawn to the designated scale from field notes of a survey made by me between the 4 and 7 days of June 1929; that it truly and correctly represents the location and extent of the works used to divert water from Black Rock Spring in Nye County, by F. C. Vanover for stockwatering purposes; that the point of diversion, the location and size of the diverting conduit, the place and manner of use and the location and names of all other works or streams which are crossed by or connected with the said works, are fully and correctly designated thereon.

Geo. T. Saxton
STATE WATER RIGHT SURVEYOR

Subscribed and sworn to before me this 27th day of August 1929.
Gladys McKernan
NOTARY PUBLIC IN AND FOR WHITE PINE COUNTY NEVADA.

Lab. up 8028X
8029
8997
02209
02208
4168
4677

SCALE: 1 IN. = 300 FT.

0 100 200 300 400 500 1000 1500 Feet

FILED
July 17, 1931
STATE ENGINEER'S OFFICE

MAP TO ACCOMPANY
PROOF OF [redacted]
FOR Of Beneficial use
STOCKWATERING
BY
F. C. VANOVER
FROM
BLACK ROCK SPRING

8028