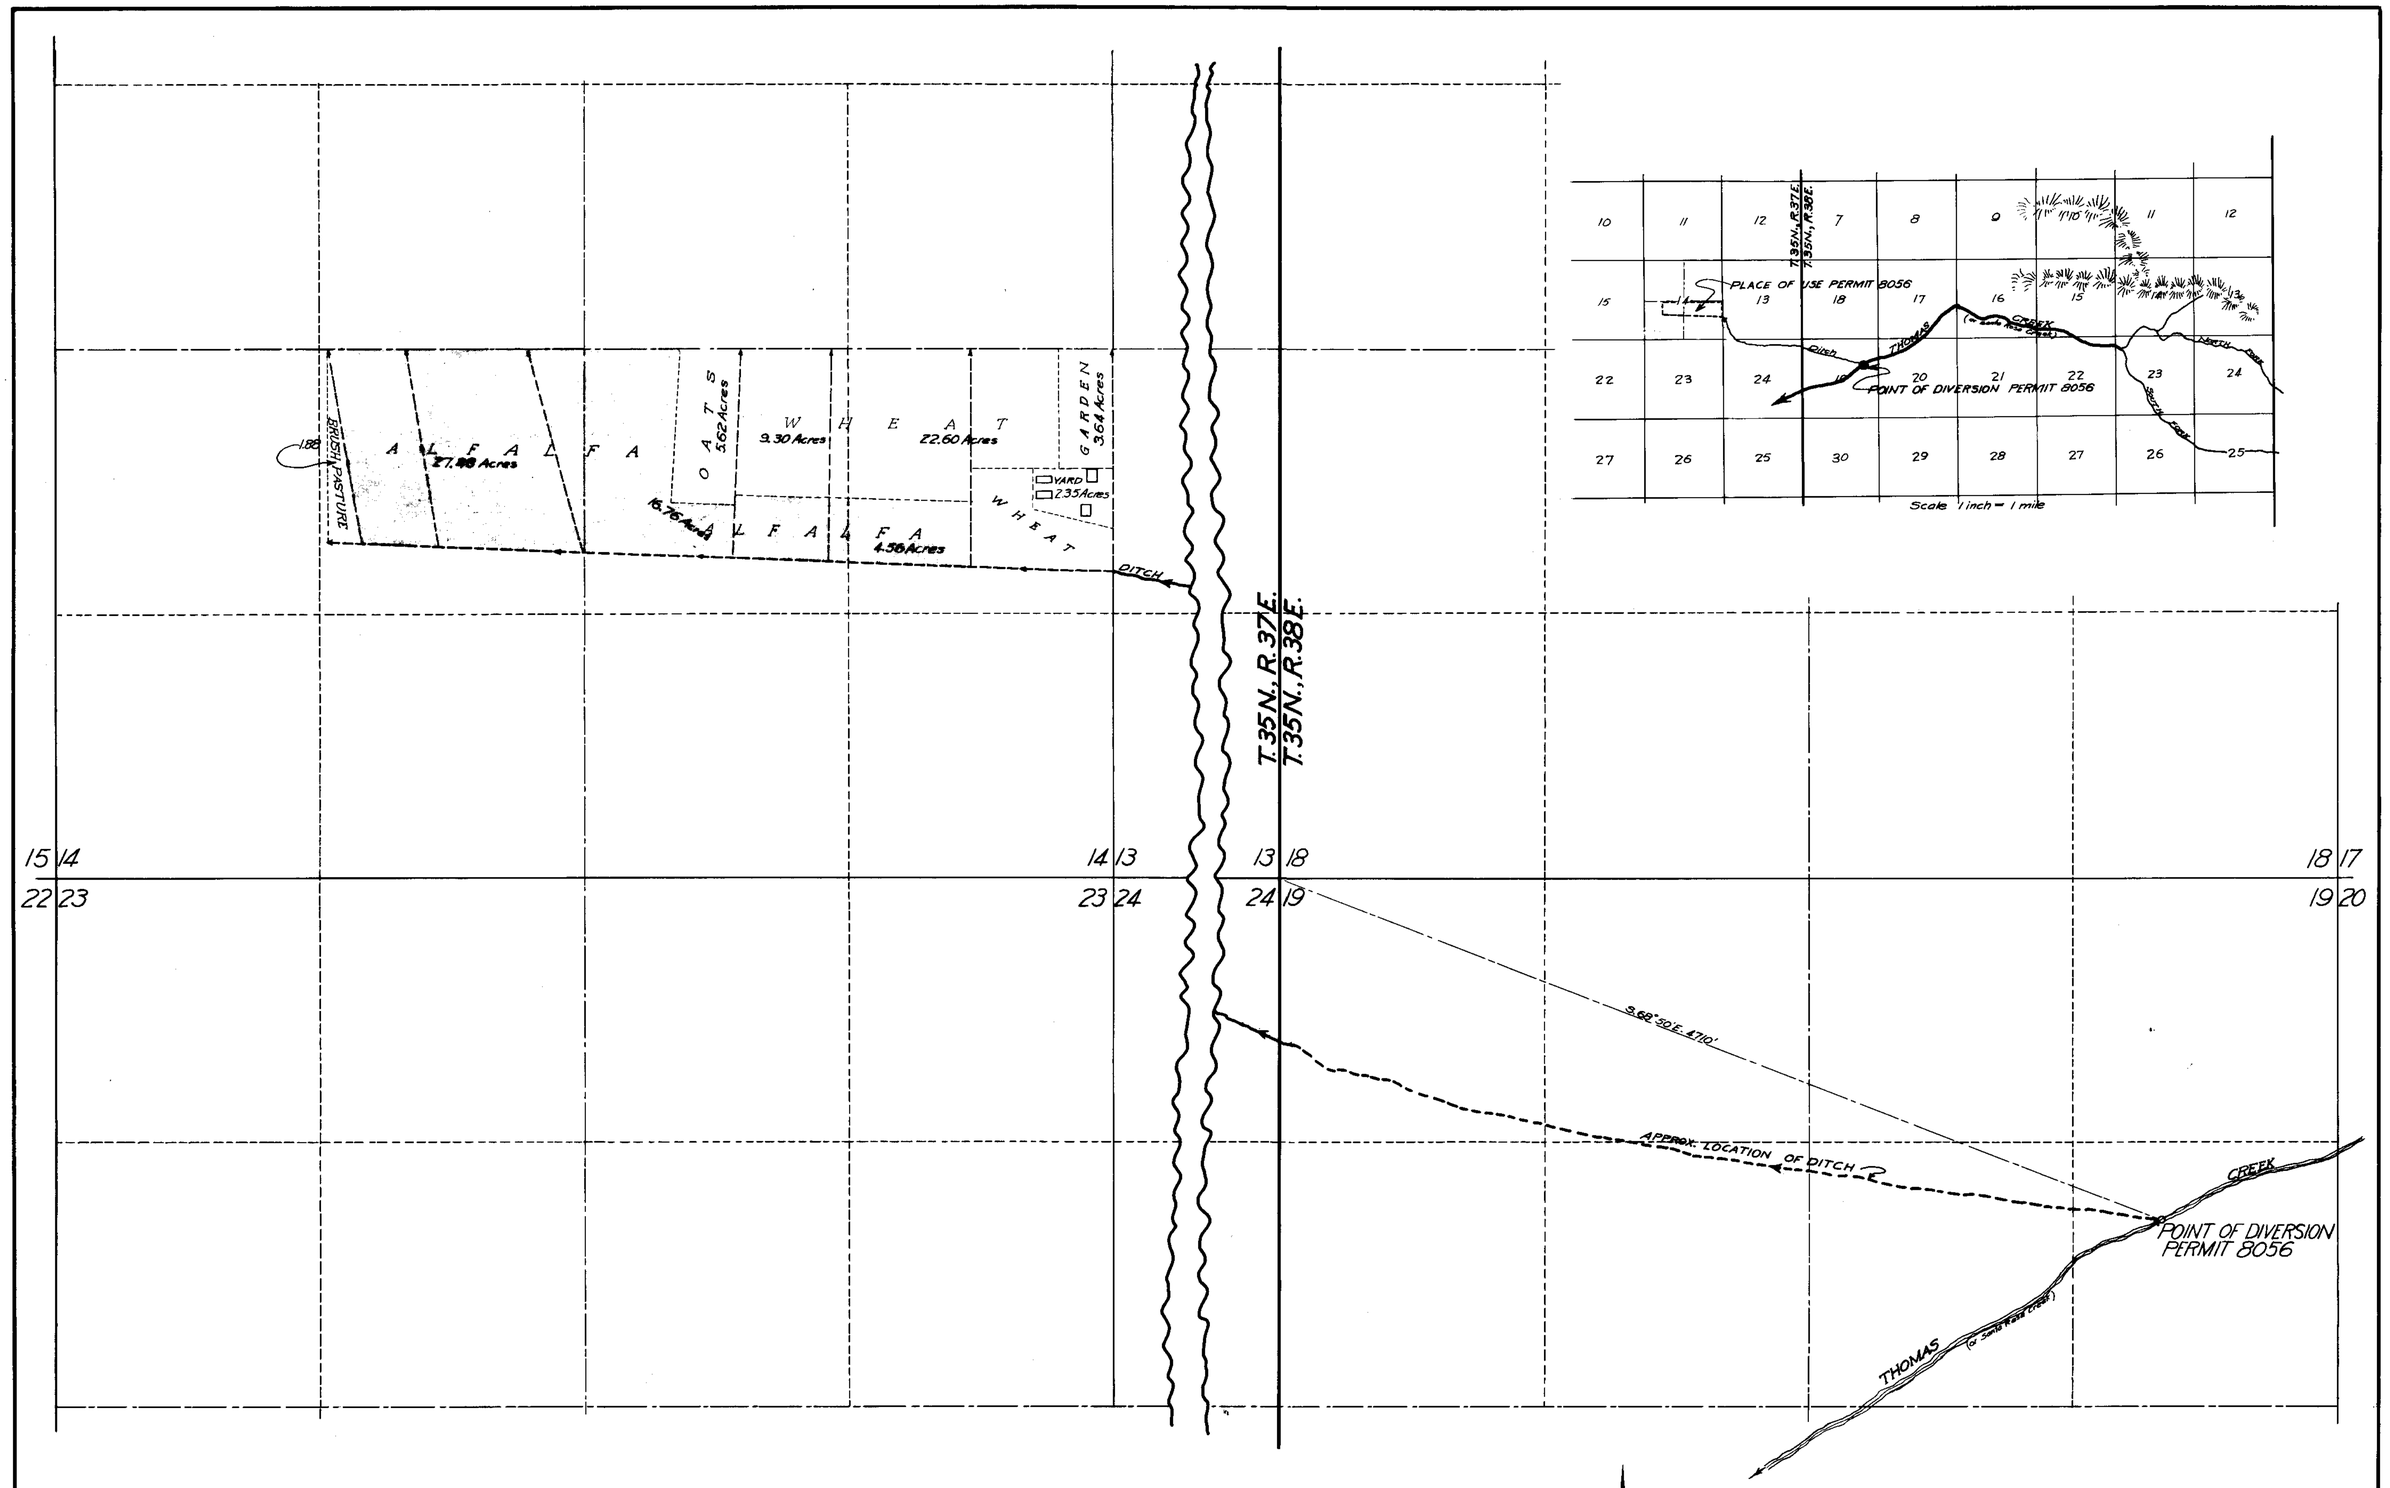

SECTION	SUB-DIVISION	TOWNSHIP	RANGE	CULTIVATED ACREAGE	DESCRIPTION OF CULTURE
14	NE¼ SE¼	35N.	37E.	3.64	Garden
14	" "	35N.	37E.	22.60	Wheat
14	" "	35N.	37E.	4.56	Alfalfa
14	NW¼ SE¼	35N.	37E.	16.76	"
14	" "	35N.	37E.	9.30	Wheat
14	" "	35N.	37E.	5.62	Oats
14	NE¼ SW¼	35N.	37E.	27.48	Alfalfa
14	" "	35N.	37E	1.88	Brush Past.
			Total	91.84	

STATE OF Nevada
County of Ormsby } SS.

I, A.V. Tallman, being first duly sworn, depose and say that this map has been drawn to the designated scale from the field notes of a survey made by me on December , 1932; that it truly and correctly represents the location and extent of the works used to divert water from Thomas Creek in Humboldt County Nevada by A.V. Tallman for irrigation and domestic purposes under Application No. 8056. That the location and extent of lands owned or controlled by the applicant upon which water applied for under application No. 8056 is used, together with the area and kind of culture in each 40-acre subdivision are fully and correctly designated thereon.

A.V. Tallman
State Water Right Surveyor.

Subscribed and sworn to before me this 20 day of July 1933

N. [illegible]
Notary Public in and for Ormsby County Nevada.

Scale: 1 inch = 400 Feet.

July 20, 1933

Certificate No. 2089 Issued Feb. 28, 1935

CULTURAL MAP
TO ACCOMPANY
PROOF OF BENEFICIAL USE
UNDER
PERMIT NO. 8056
FOR
IRRIGATION AND DOMESTIC
FROM
THOMAS CREEK
BY
A.V. TALLMAN

8056