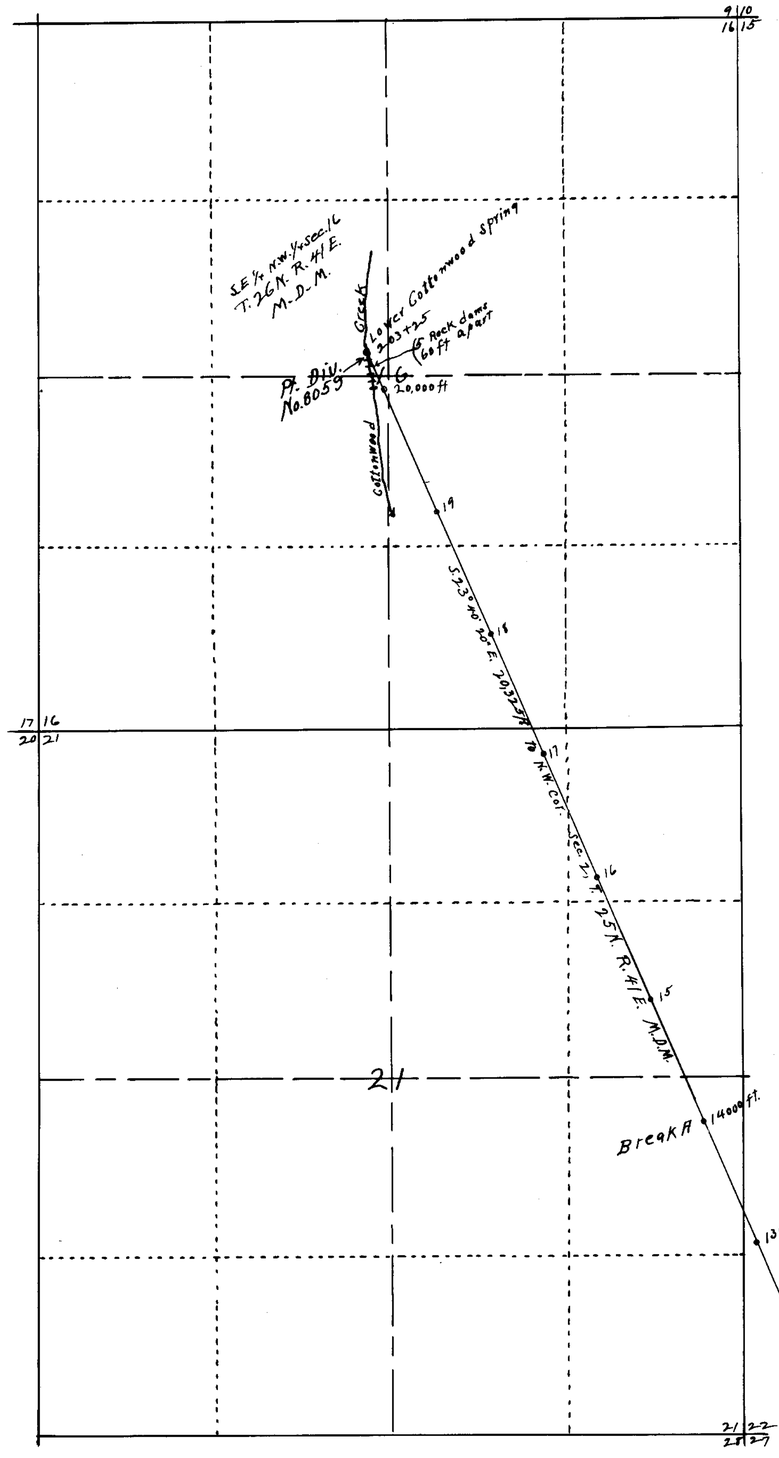

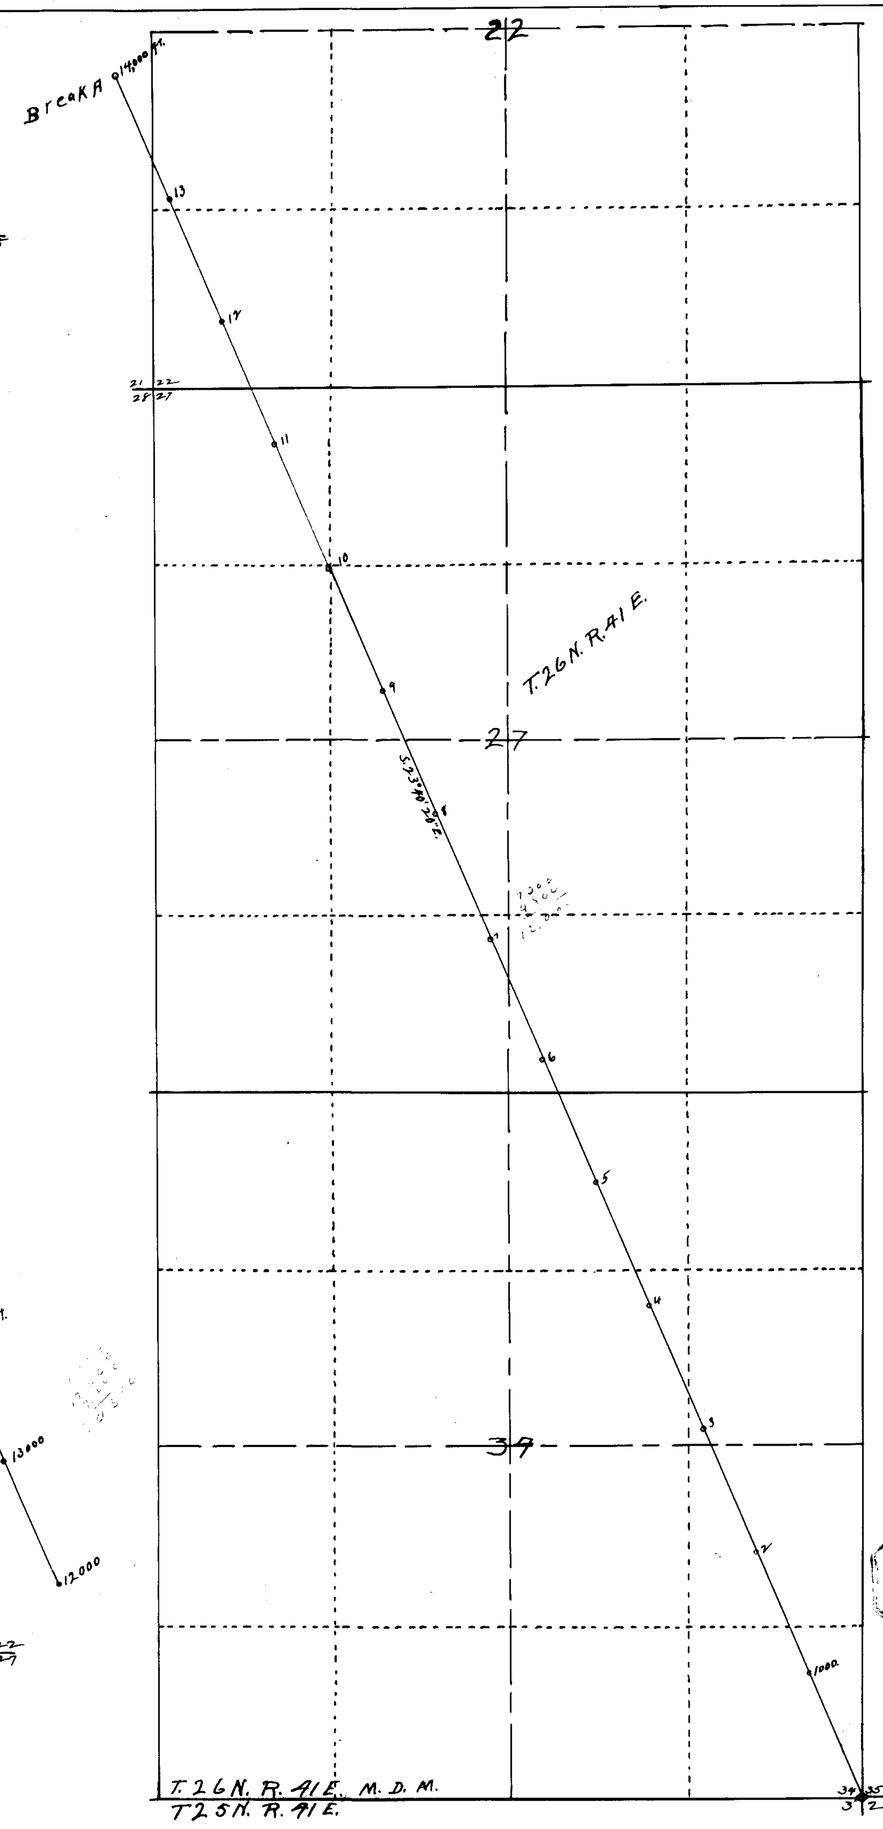

N

STATE OF NEVADA SS.
COUNTY OF LANDER

I, O. P. Adams, being first duly sworn depose and say that this map, consisting of one sheet has been correctly drawn to the designated scale from field notes of a survey made by me in March 1927 and completed by Fred J. Hess in April 1931; that it truly and correctly represents the location and extent of the works used to divert water from Lower Cottonwood Spring, in Lander County by Fred J. Hess for stockwatering purposes under application No. 8059. That the point of diversion, the location and size of the diverting channel or other conduit, the place and manner of use, and the location and names of all other works or streams which are crossed by or connected with said works are fully and correctly designated thereon.

O. P. Adams
State Water Right Surveyor.

Subscribed and sworn to before me this 7th day of July 1931

John G. Beck
Notary Public in and for Pershing County, Nevada

Com. exp. June 7th 1932

SCALE: 600 ft. TO ONE INCH

July 8, 1931

Certificate No. 1816 Issued

Certificate No. 1817 Issued

MAP
TO ACCOMPANY PROOF OF
BENEFICIAL USE
UNDER APPLICATION
No. 8059 FOR STOCKWATERING
BY
FRED J. HESS
FROM
LOWER COTTONWOOD SPRING

8059