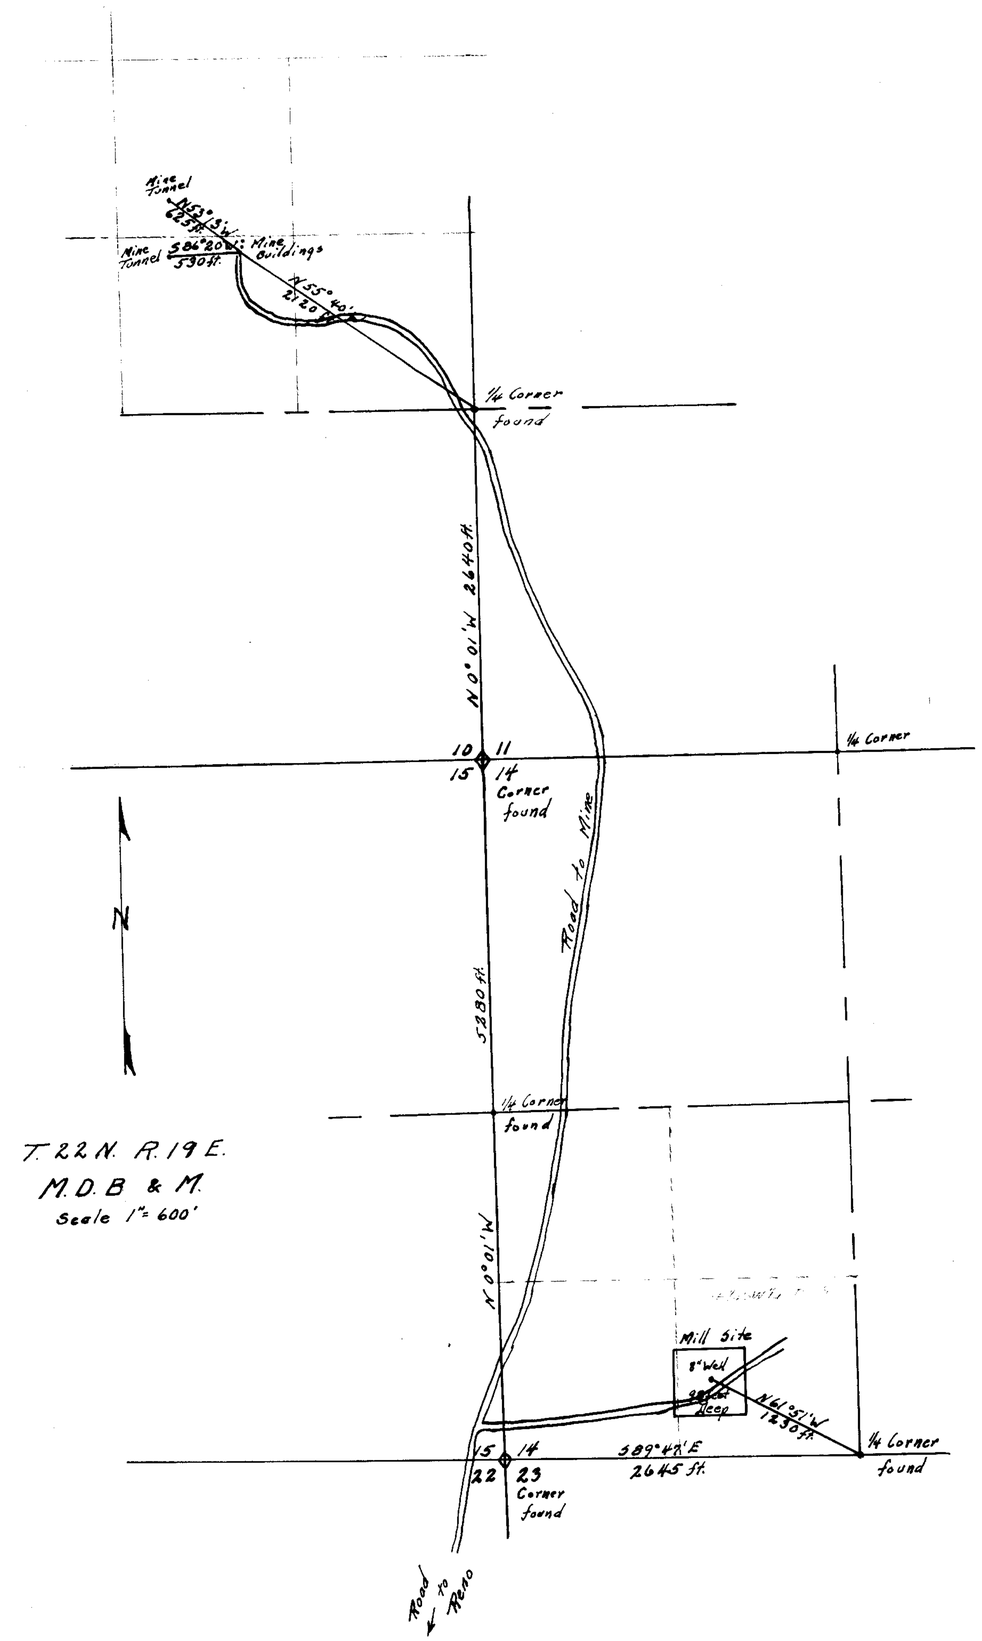

T. 22 N. R. 19 E.
M.D.B & M.
Scale 1" = 600'

State of Nevada
County of Washoe } ss.

I, Harold L. Layman, being first duly sworn, depose and say that this map, consisting of one sheet, has been correctly drawn to the designated scale from field notes of a survey made by me between the 28th day of January, and the 31st day of January, 1939; that it truely and correctly represents the location and extent of the works used to divert water from 8" well, in Washoe County, by Charles H. Nash & J. F. Butler for mining and milling purposes. That all other works or streams which are crossed by, or connected with, said works; the profile and crossection of the diverting channel or conduit, are correctly shown and designated hereon.

Harold L. Layman
State Water Right Surveyor.

Subscribed and sworn to before me this 10th day of February, 1939

Anthony M. Lucano
Notary Public in and for Washoe County, Nevada

2437 March 10, 1939

8041?

FILED
February 11, 1939

MAP
To Accompany Proof of Beneficial Appropriation
for
Mining
by
Charles H. Nash and J. F. Butler
From Well in Section 14 T22N R19E
Scale 1" = 600'
Harold L. Layman
Water Right Surveyor

8091