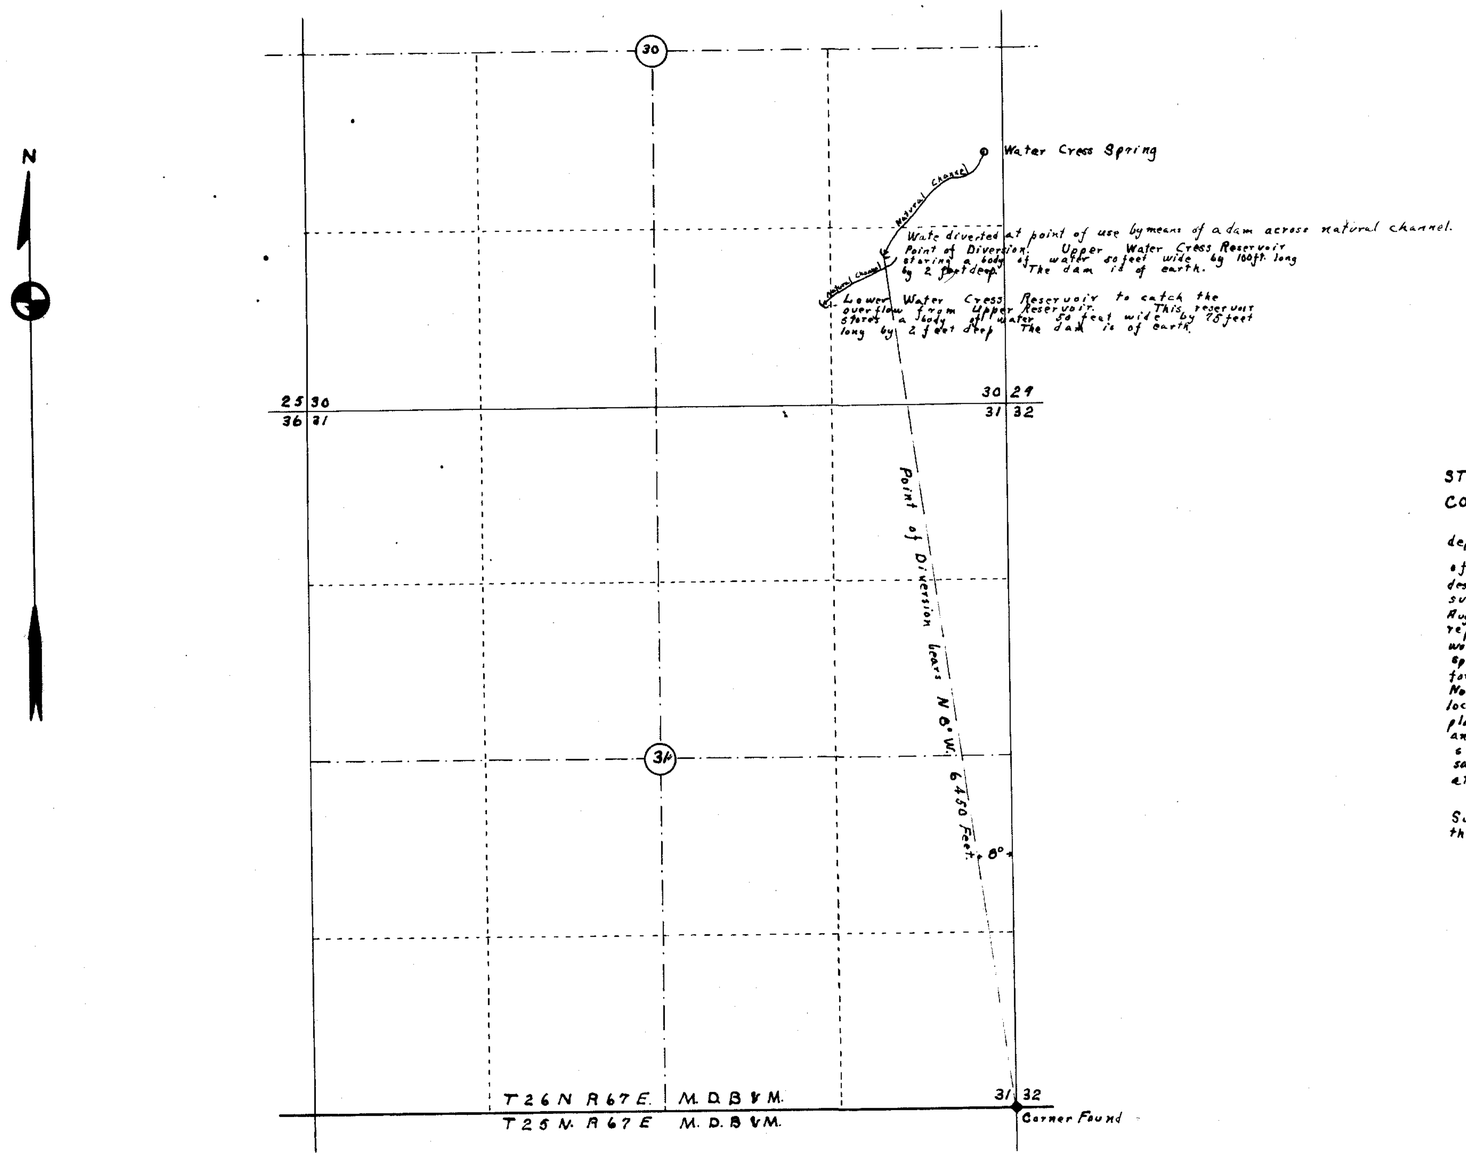

STATE OF NEVADA
COUNTY OF WHITE PINE

I, G. S. Quate, being first duly sworn depose and say that this map consisting of one sheet is correctly drawn to the designated scale from field notes of a survey made by me on the 17th day of August 1931; that it truly and correctly represents the location and extent of the works used to divert water from Water Cress Spring in White Pine County by B. H. Robison for Stock watering purposes under Application No 8100. That the point of diversion, the location and size of diverting channels, the place and manner of use, and the names and location of all other works or streams crossed by or connected with said works are fully and correctly designated hereon.

G. S. Quate.
State Water Right Surveyor

Subscribed and sworn to before me this 10th day of October, 1931.

George T. Smith
Notary Public in and for
White Pine County, Nevada
My Com. expires 1-23-35

0 200 400 600 800 1000 2000 3000 Feet.
Scale 1 inch = 600 Feet.

FILED
October 14, 1931
STATE ENGINEER'S OFFICE

MAP TO ACCOMPANY
PROOF OF BENEFICIAL USE
UNDER APPLICATION No. 8100
FOR STOCK WATERING
BY B. H. ROBISON
FROM WATER CRESS SPRING

8100