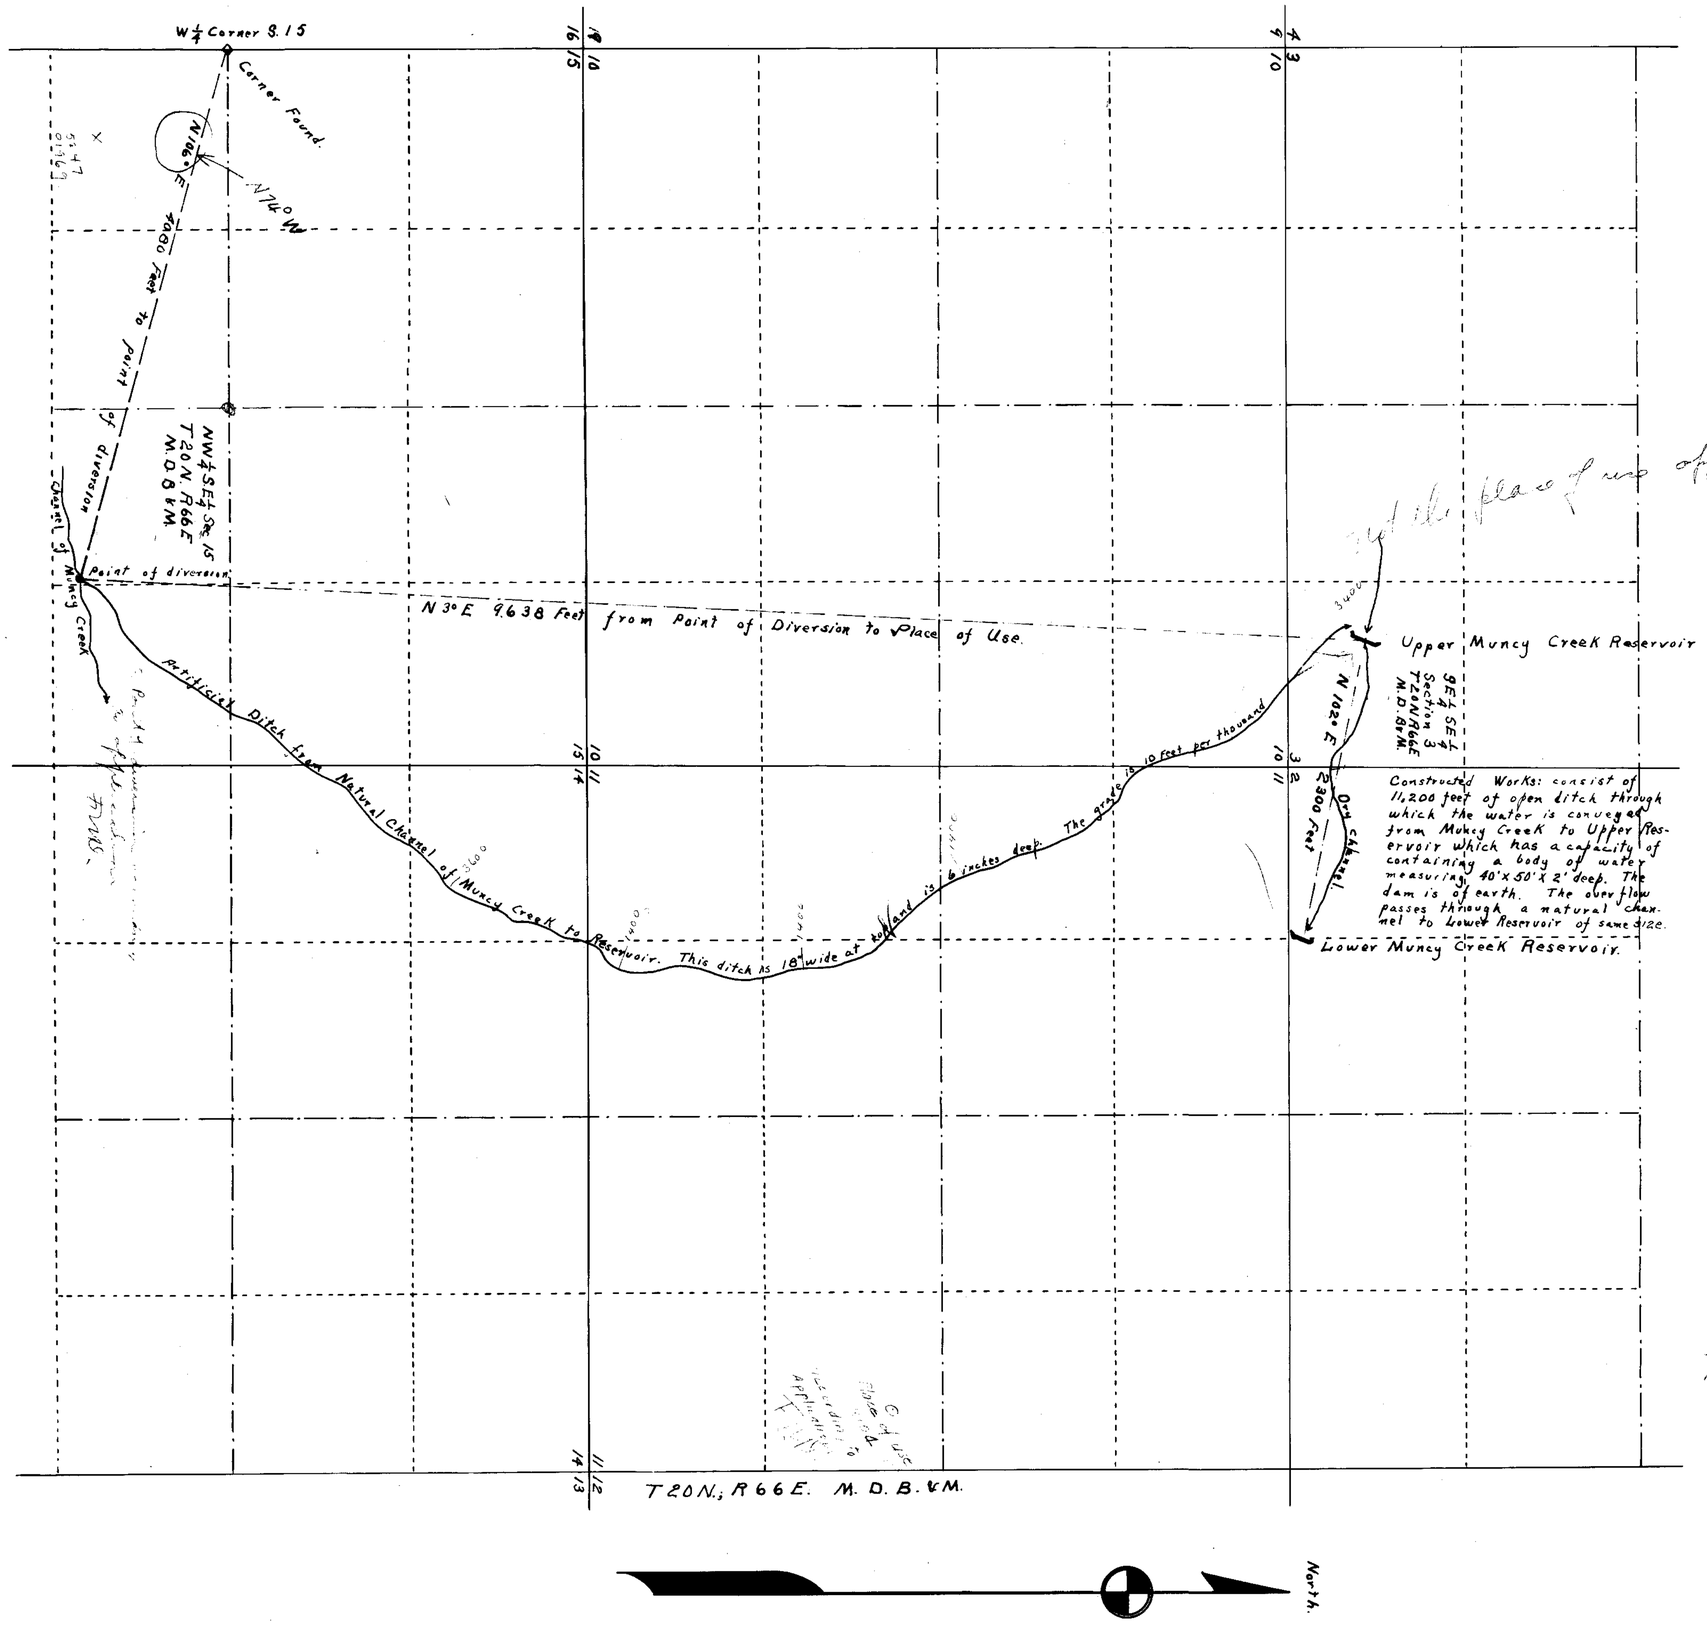

Constructed Works: consist of 11,200 feet of open ditch through which the water is conveyed from Muncy Creek to Upper Reservoir which has a capacity of containing a body of water measuring 40'x50'x2' deep. The dam is of earth. The overflow passes through a natural channel to Lower Reservoir of same size.

STATE OF NEVADA
COUNTY OF WHITE PINE

I, G.S. Quate, being first duly sworn depose and say that this map consisting of one sheet has been correctly drawn to the designated scale from the field notes of a survey made by me on the 18th day of August, 1931; that it truely and correctly represents the location and extent of the works used to divert water from Muncy Creek in White Pine County for Stock watering purposes under Application No. 8104. That the point of diversion, the location of the diverting channel, the place and manner of use and the location and names of all other works or streams which are crossed by or connected with the said works are fully and correctly designated hereon.

G.S. Quate
State Water Right Surveyor

Subscribed and sworn to before me this 25th day of August, 1931.

George T. Smith
Notary Public in and for White Pine Co. Nev.
My Com. expires 1-23-35

7200
4200
11400

Certificate No. 2665 on 2/24/34

0 200 600 1000 2000 3000 Feet.

Scale 1 inch = 600 Feet.

FILED
September 23, 1931
STATE ENGINEER'S OFFICE

MAP TO ACCOMPANY
PROOF OF BENEFICIAL USE
UNDER APPLICATION No. 8104
FOR STOCK WATERING
BY B. H. ROBISON
FROM MUNCY CREEK

8104