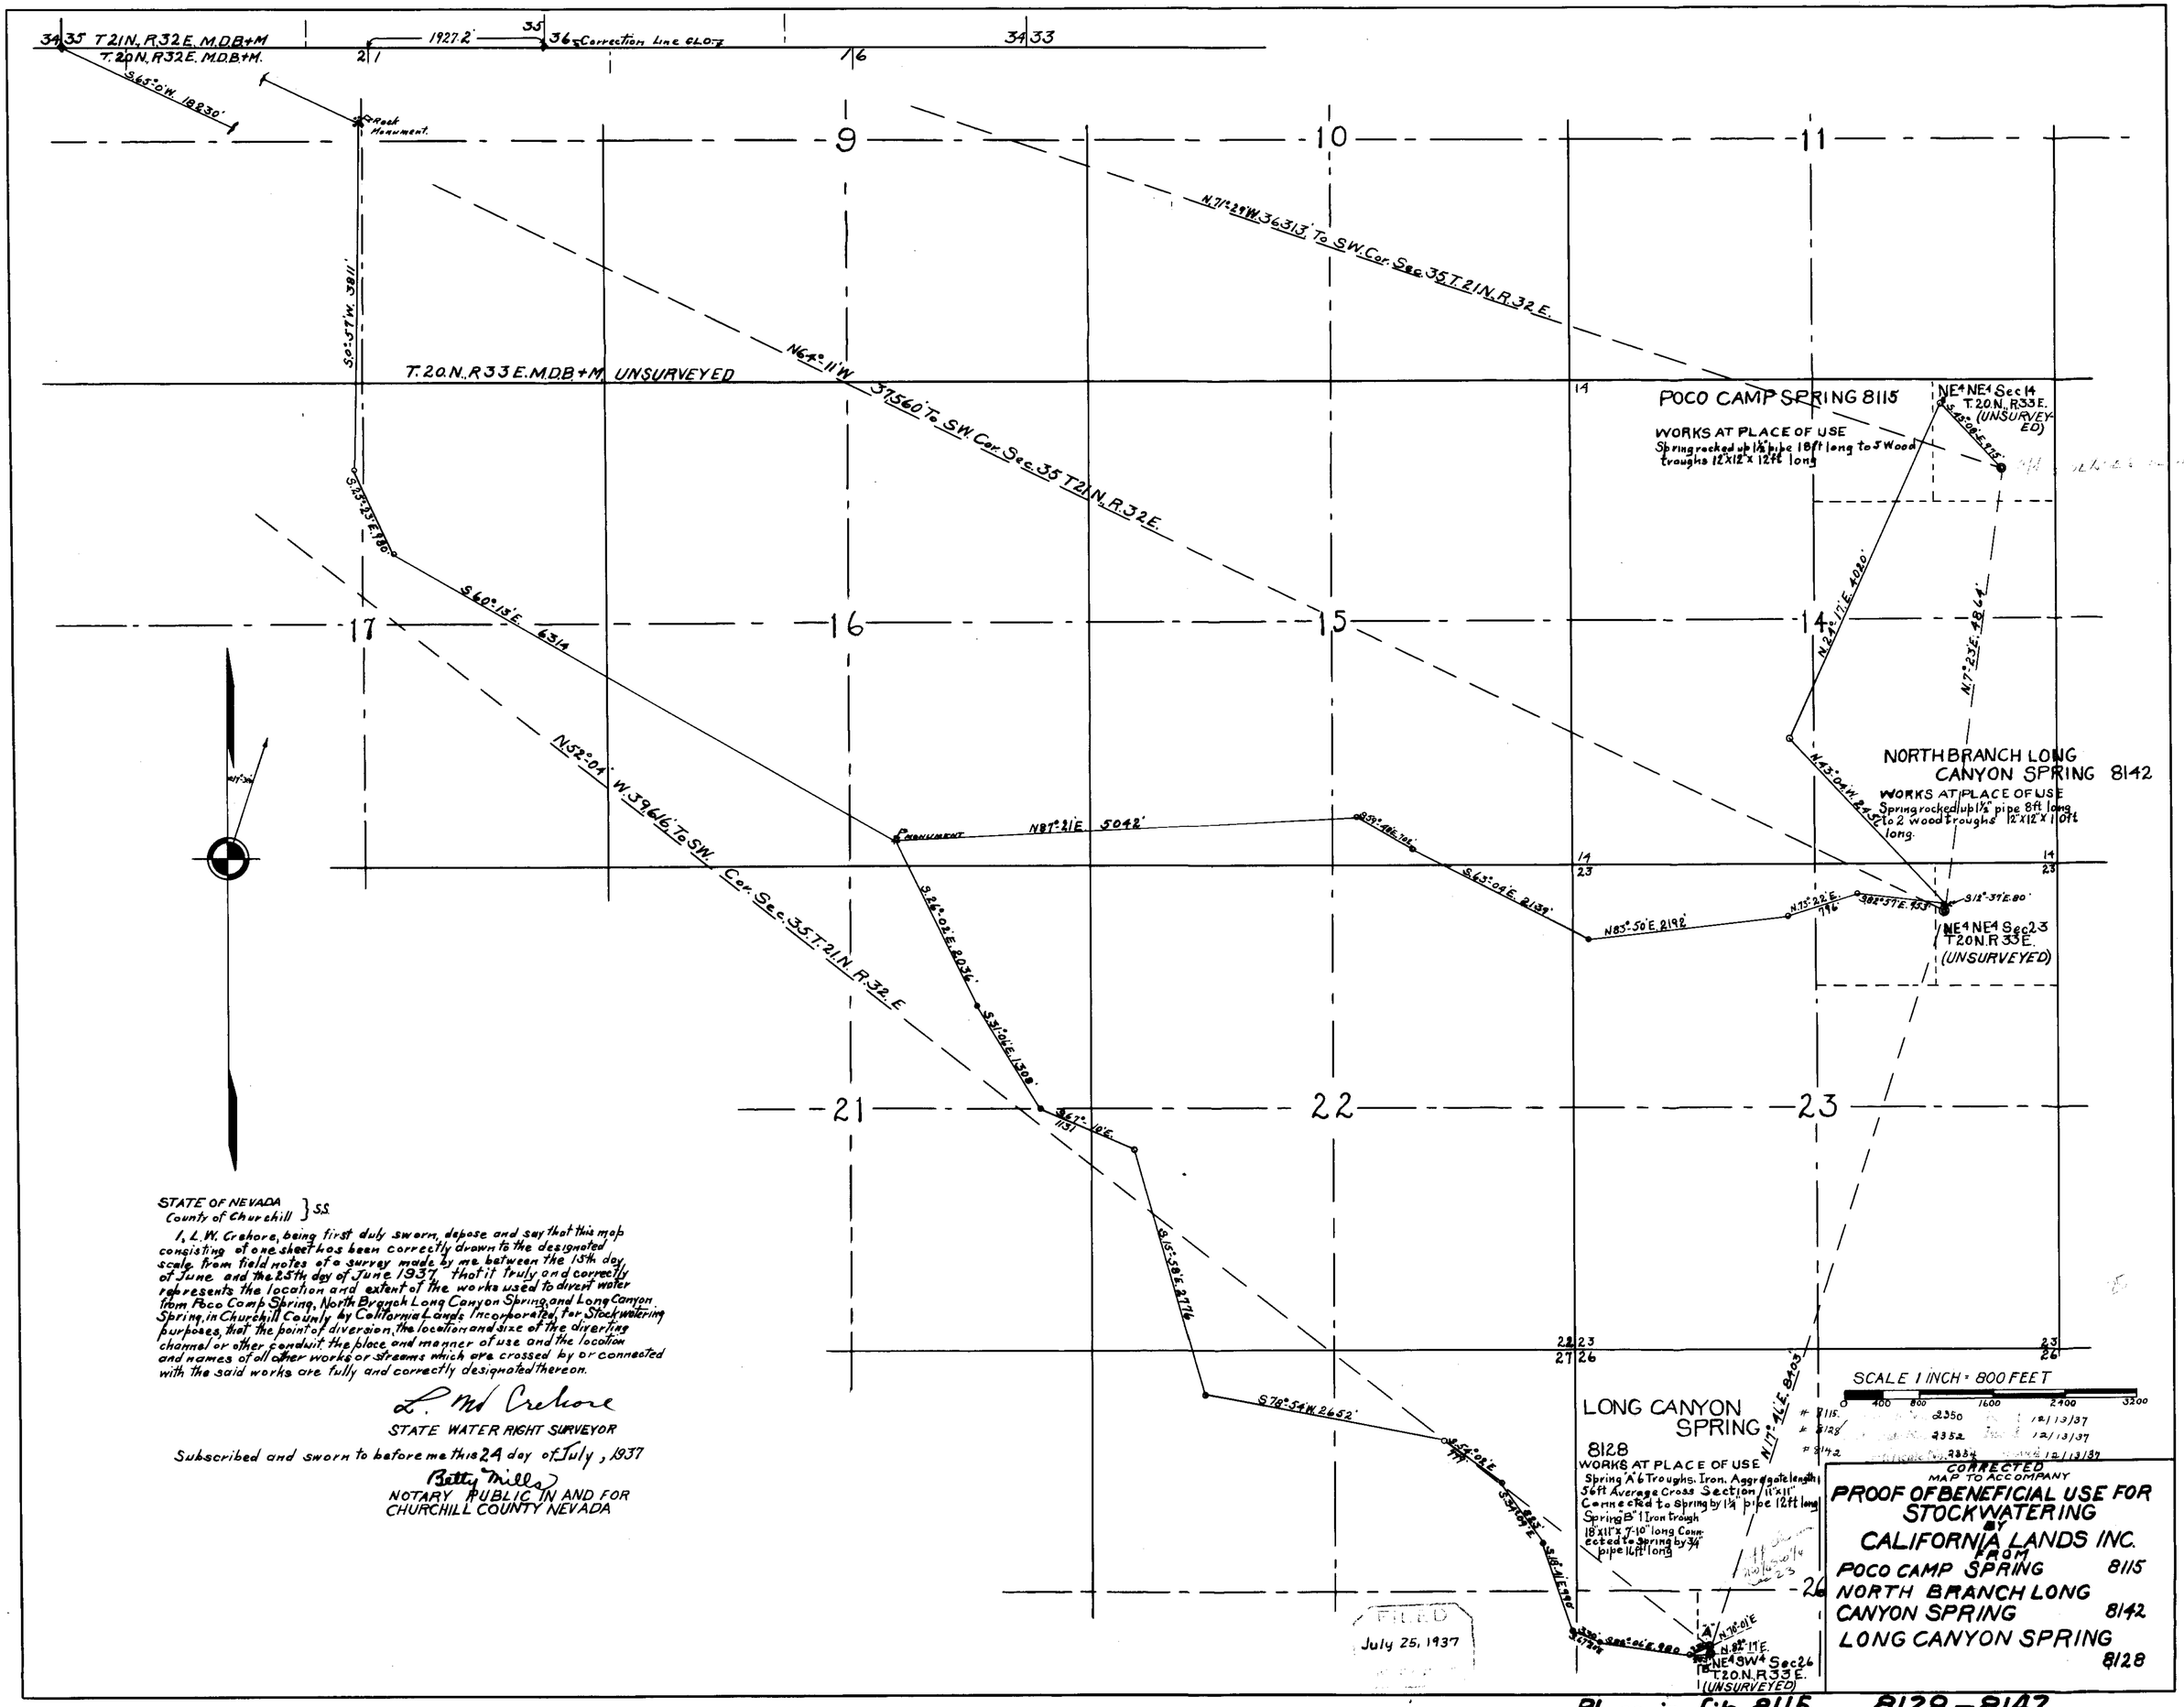

STATE OF NEVADA
County of Churchill } S.S.

I, L. W. Crehore, being first duly sworn, depose and say that this map consisting of one sheet has been correctly drawn to the designated scale from field notes of a survey made by me between the 15th day of June and the 25th day of June 1937 that it truly and correctly represents the location and extent of the works used to divert water from Poco Camp Spring, North Branch Long Canyon Spring, and Long Canyon Spring, in Churchill County by California Lands Incorporated, for Stockwatering purposes, that the point of diversion, the location and size of the diverting channel or other conduit the place and manner of use and the location and names of all other works or streams which are crossed by or connected with the said works are fully and correctly designated thereon.

L. W. Crehore
STATE WATER RIGHT SURVEYOR

Subscribed and sworn to before me this 24 day of July, 1937

Betty Mills
NOTARY PUBLIC IN AND FOR
CHURCHILL COUNTY NEVADA

Place in File 8115 8128 – 8142

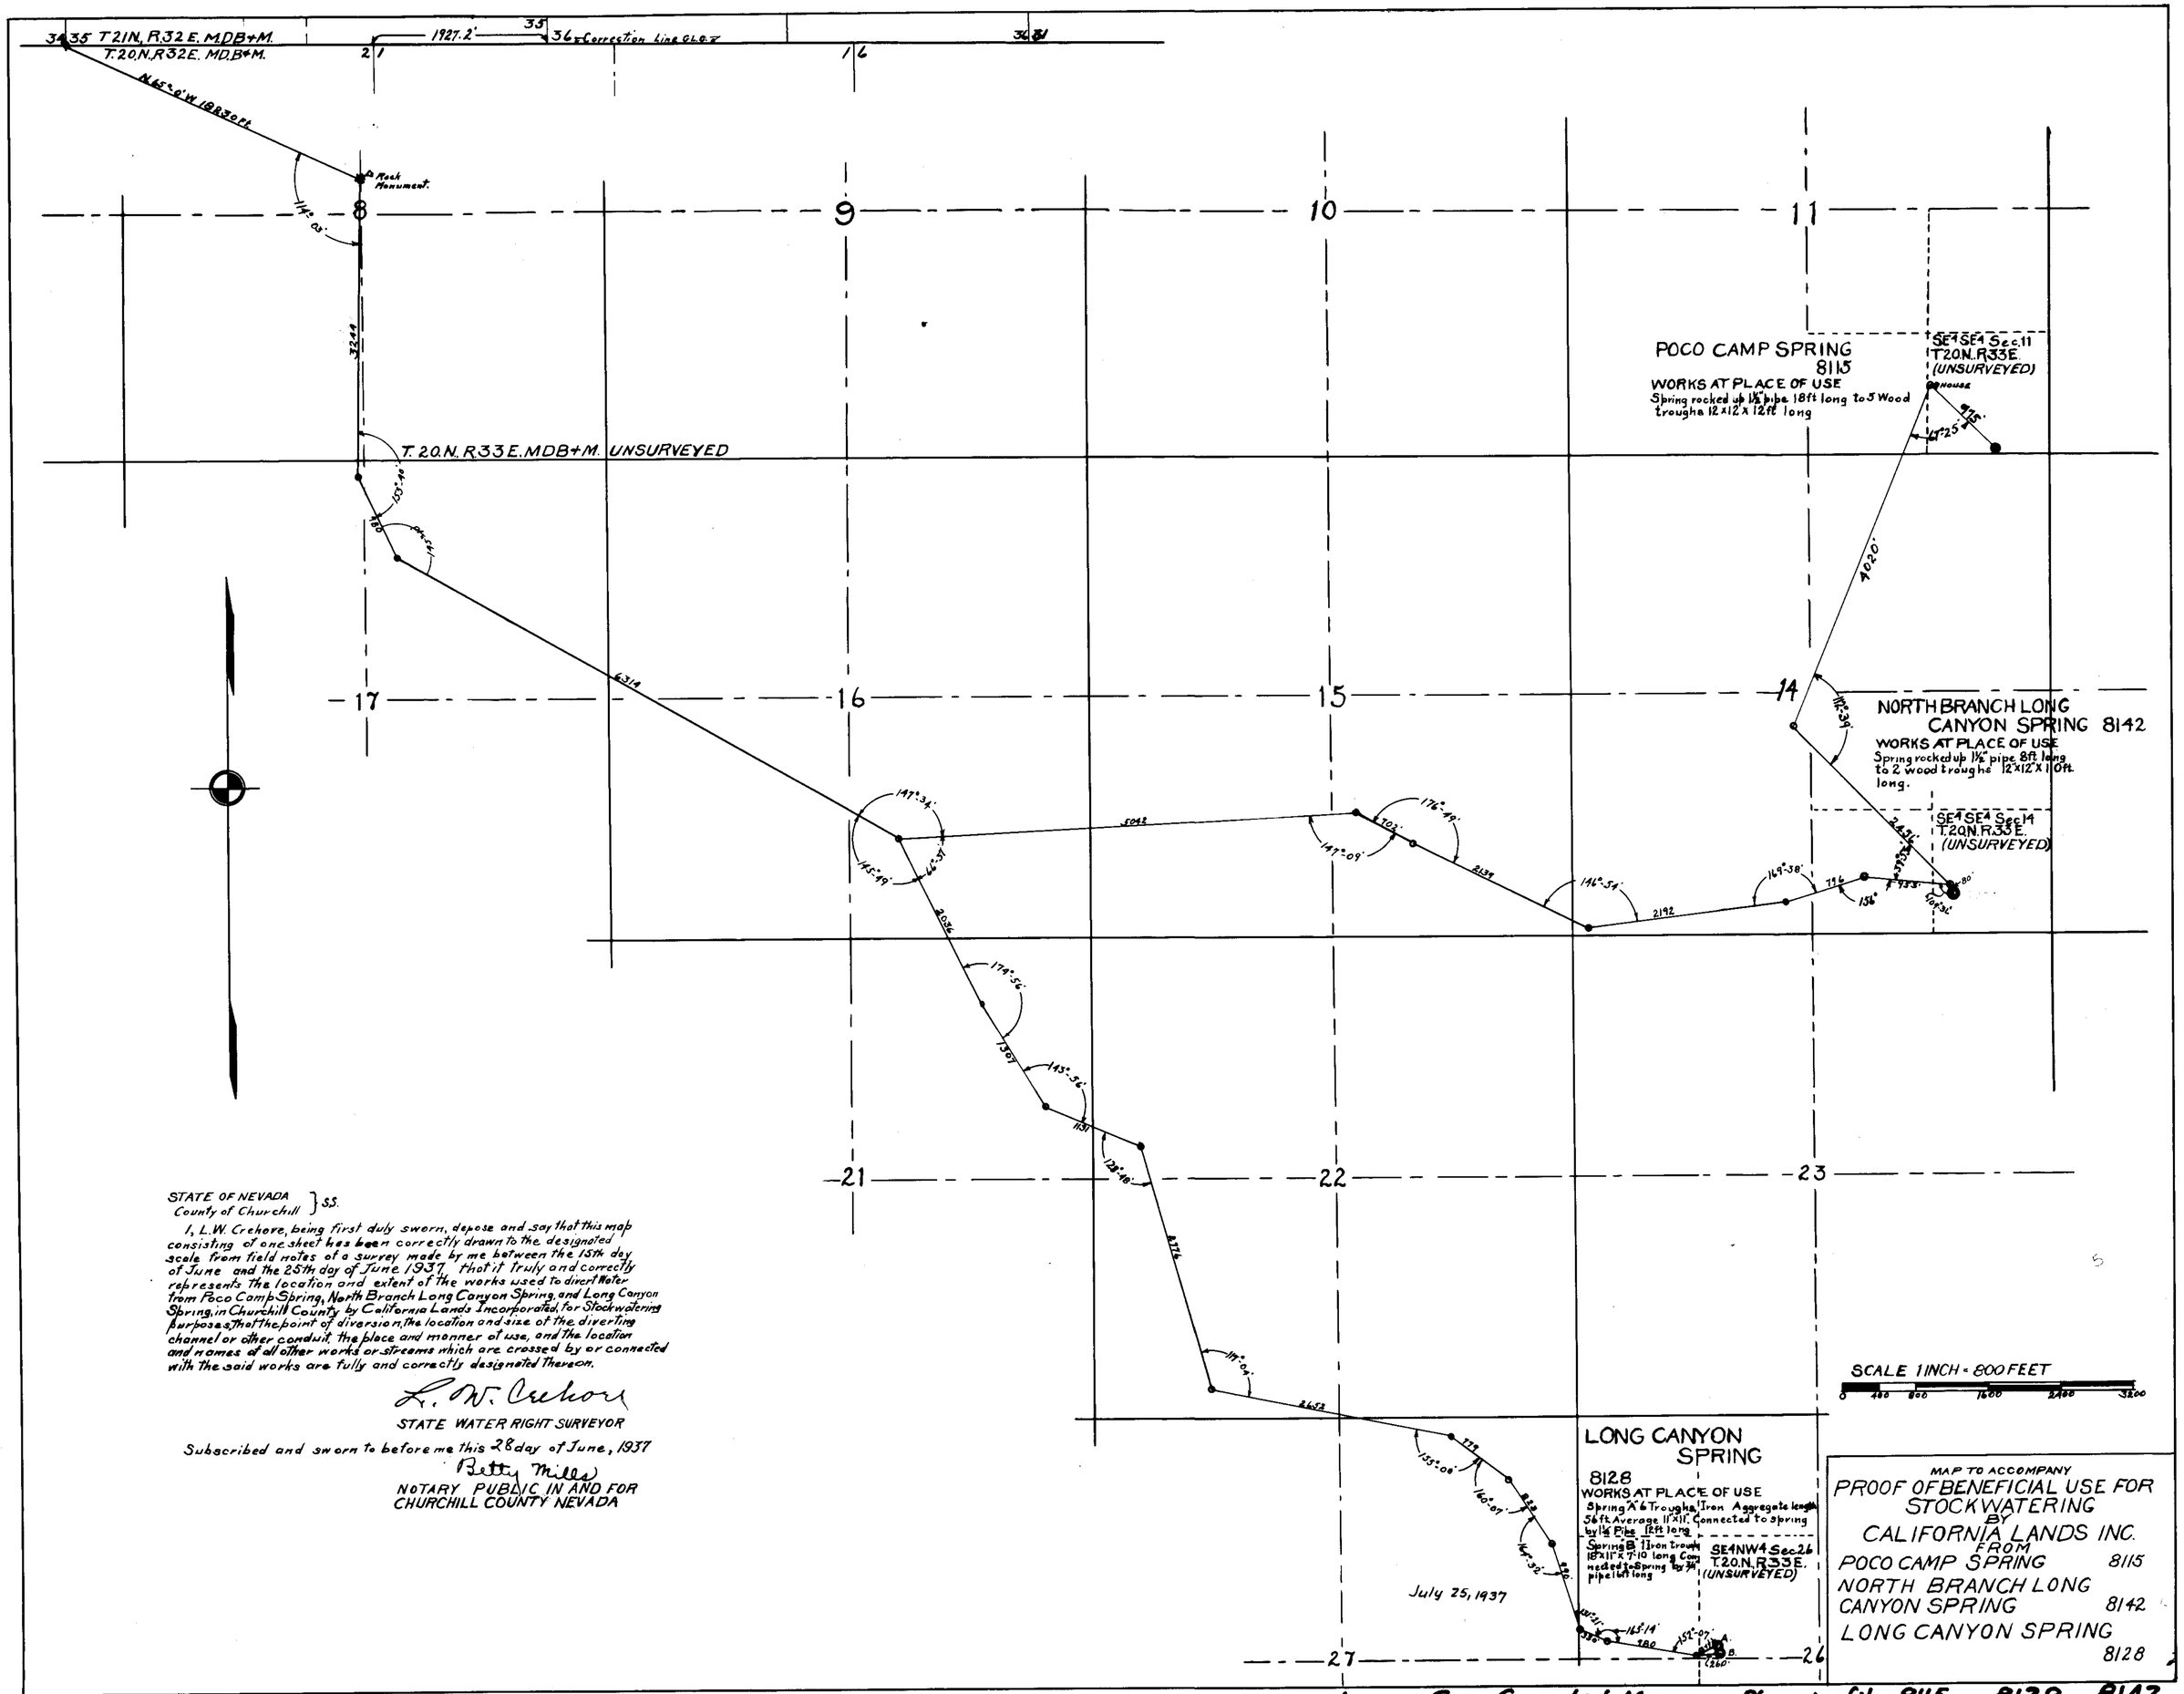

STATE OF NEVADA } SS.
County of Churchill

I, L.W. Crehore, being first duly sworn, depose and say that this map consisting of one sheet has been correctly drawn to the designated scale from field notes of a survey made by me between the 15th day of June and the 25th day of June 1937, that it truly and correctly represents the location and extent of the works used to divert Water from Poco Camp Spring, North Branch Long Canyon Spring, and Long Canyon Spring, in Churchill County by California Lands Incorporated, for Stockwatering purposes, that the point of diversion, the location and size of the diverting channel or other conduit, the place and manner of use, and the location and names of all other works or streams which are crossed by or connected with the said works are fully and correctly designated thereon.

L. W. Crehore
STATE WATER RIGHT SURVEYOR

Subscribed and sworn to before me this 28 day of June, 1937
Betty Mills
NOTARY PUBLIC IN AND FOR
CHURCHILL COUNTY NEVADA

MAP TO ACCOMPANY
PROOF OF BENEFICIAL USE FOR STOCKWATERING
BY
CALIFORNIA LANDS INC.
FROM
POCO CAMP SPRING 8115
NORTH BRANCH LONG CANYON SPRING 8142
LONG CANYON SPRING 8128

1 See Corrected Map. Place in File 8115 8128 8142