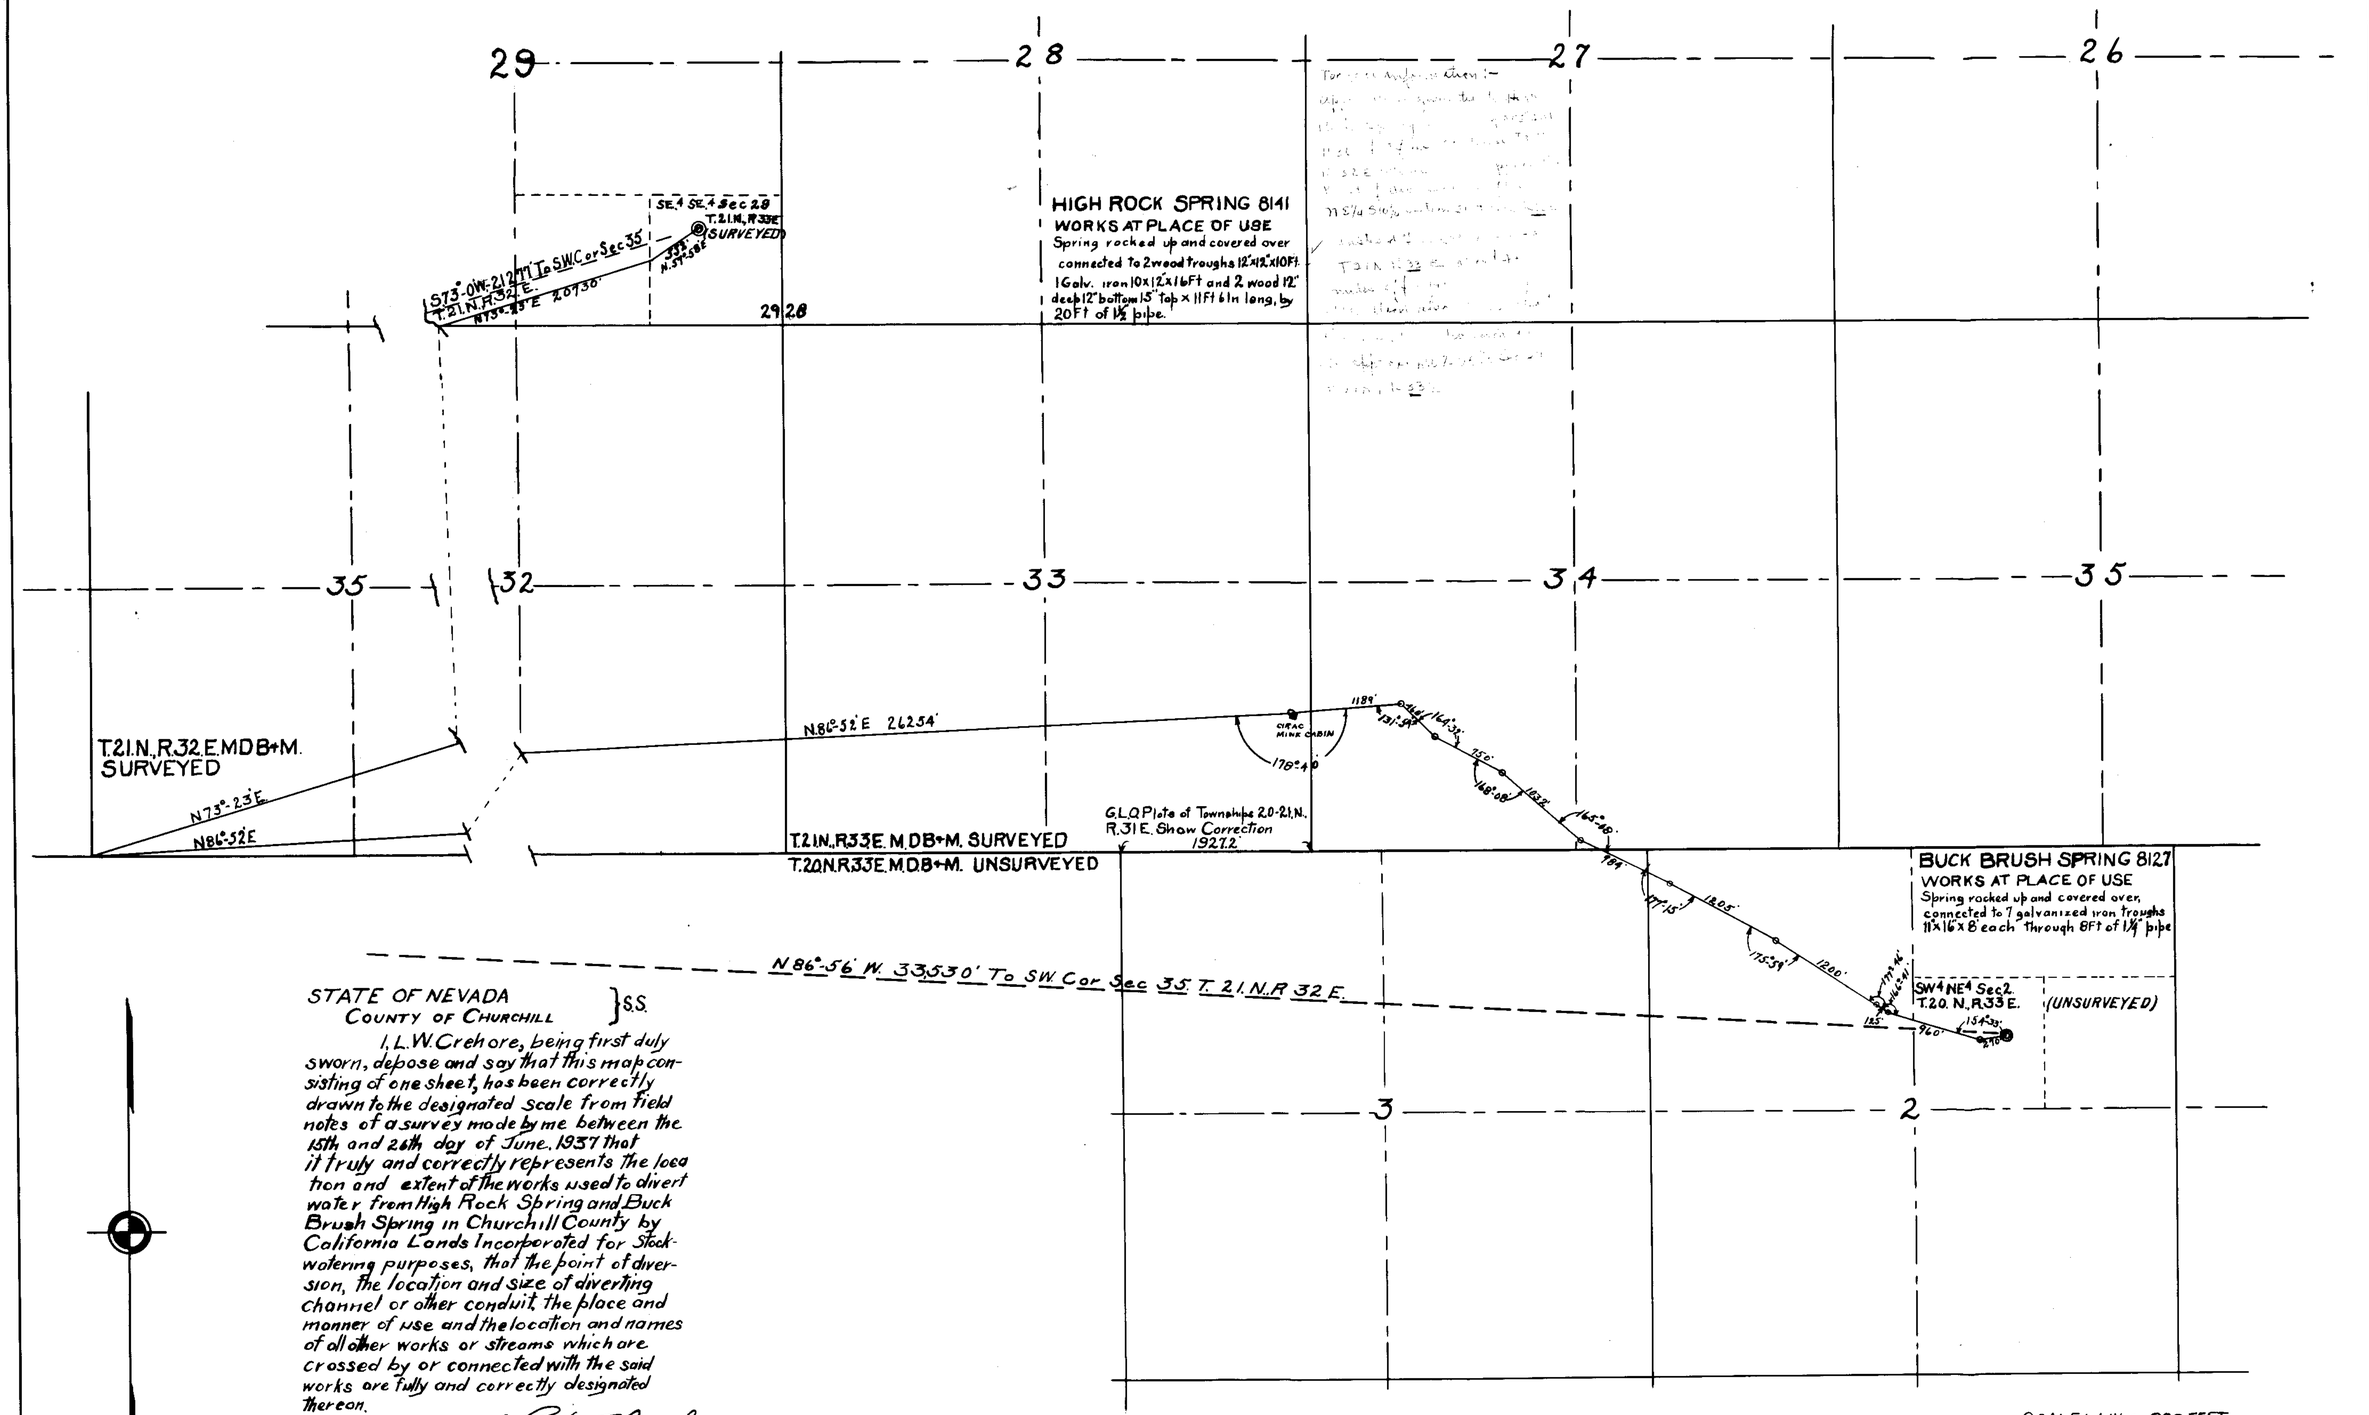

SCALE:- 1 IN = 800 FEET.

STATE OF NEVADA
COUNTY OF CHURCHILL } S.S.

I, L.W. Crehore, being first duly sworn, depose and say that this map consisting of one sheet, has been correctly drawn to the designated scale from field notes of a survey made by me between the 15th and 26th day of June, 1937 that it truly and correctly represents the location and extent of the works used to divert water from High Rock Spring and Buck Brush Spring in Churchill County by California Lands Incorporated for Stock-watering purposes, that the point of diversion, the location and size of diverting channel or other conduit, the place and manner of use and the location and names of all other works or streams which are crossed by or connected with the said works are fully and correctly designated thereon.

L. W. Crehore
STATE WATER RIGHT SURVEYOR

Subscribed and sworn to before me this 28th day of June 1937

Betty Mills
NOTARY PUBLIC IN AND FOR CHURCHILL COUNTY NEVADA.

July 25, 1937

MAP TO ACCOMPANY
PROOF OF BENEFICIAL USE
FOR
STOCKWATERING
BY
CALIFORNIA LANDS INC.
FROM
HIGH ROCK SPRING 8141.
BUCK BRUSH SPRING 8127.

See corrected Map. Place in file 8127 8141

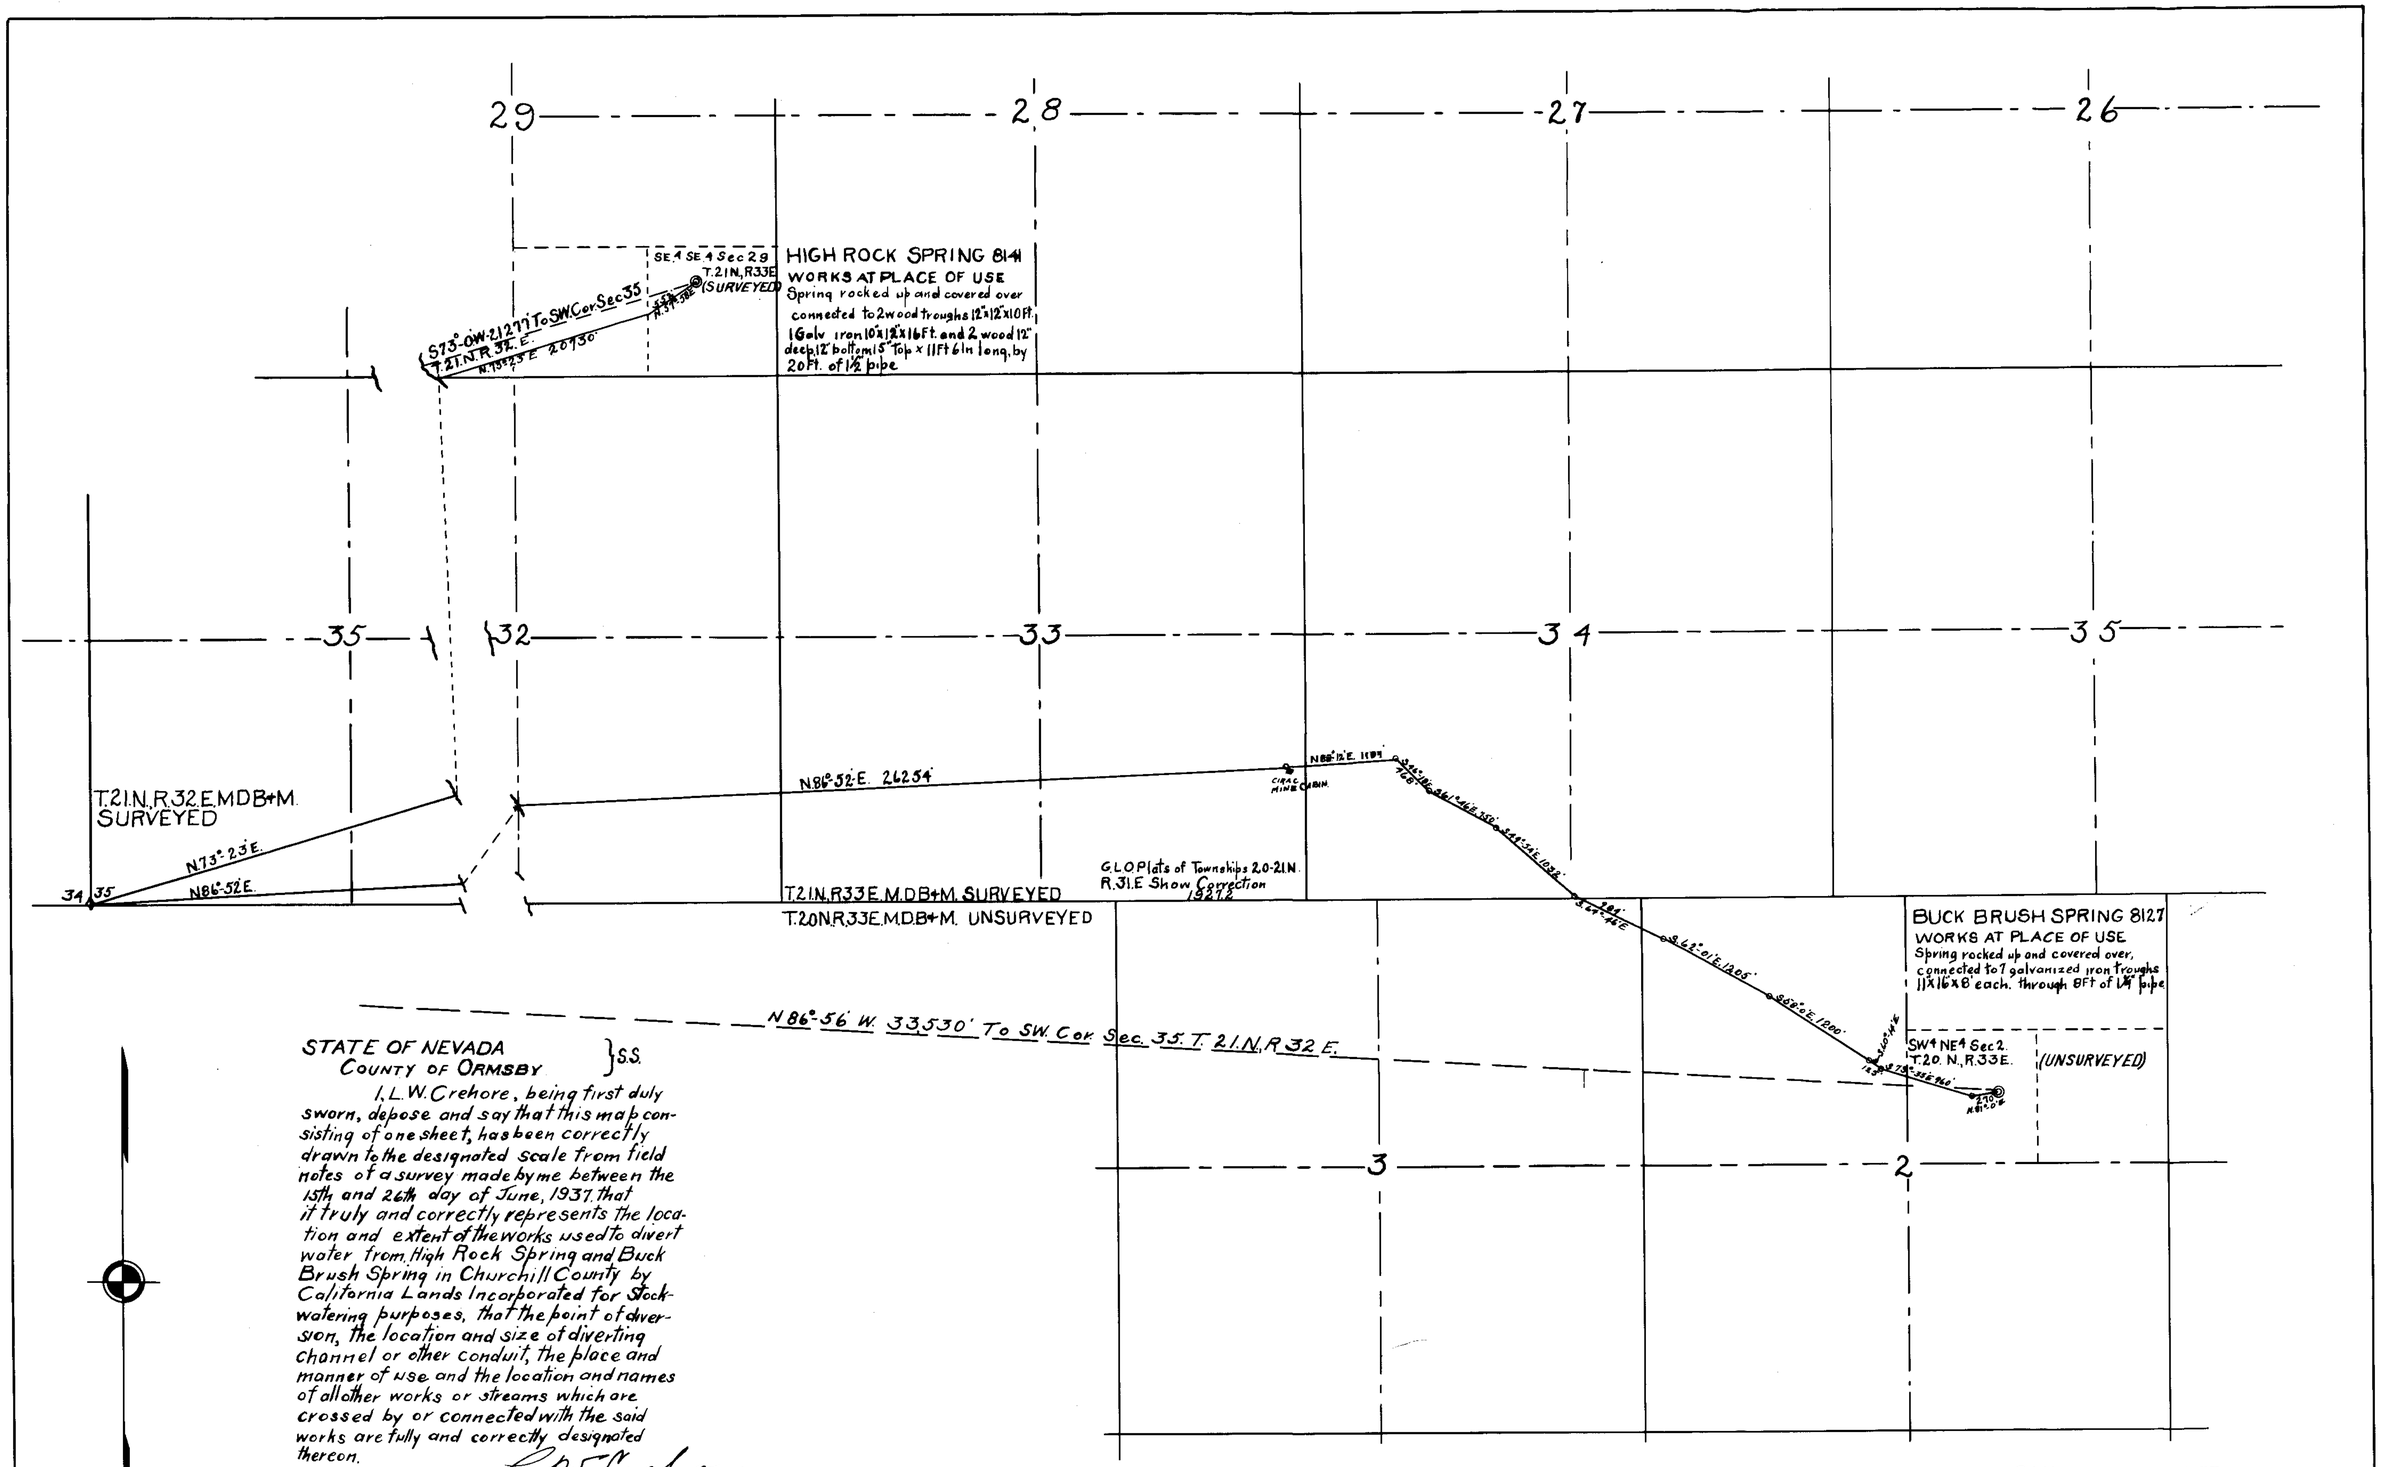

STATE OF NEVADA
COUNTY OF ORMSBY } S.S.

I, L. W. Crehore, being first duly sworn, depose and say that this map consisting of one sheet, has been correctly drawn to the designated scale from field notes of a survey made by me between the 15th and 26th day of June, 1937, that it truly and correctly represents the location and extent of the works used to divert water from High Rock Spring and Buck Brush Spring in Churchill County by California Lands Incorporated for Stockwatering purposes, that the point of diversion, the location and size of diverting channel or other conduit, the place and manner of use and the location and names of all other works or streams which are crossed by or connected with the said works are fully and correctly designated thereon.

L. W. Crehore
STATE WATER RIGHT SURVEYOR

Subscribed and sworn to before me this 26th day of July 1937

John M. Chartz
NOTARY PUBLIC IN AND FOR ORMSBY COUNTY NEVADA

SCALE: 1 IN. = 800 FEET.

0 400 800 1600 2400 3200 4000

8127- Certificate No. 2331 Issued 12/13/37

8141 Certificate No. 2333 Issued 12/13/37

CORRECTED
MAP TO ACCOMPANY
PROOF OF BENEFICIAL USE
FOR
STOCKWATERING
BY
CALIFORNIA LANDS INC.
FROM
HIGH ROCK SPRING 8141.
BUCK BRUSH SPRING 8127.

July 25, 1937

Place in file 8127 8141