Section	40 Acre Division	Township	Range	Cultivated Acreage	Description of Crops	Date of Main Culture
10	NE¼NE¼	17N.	59E.	7.32	Alfalfa	
"	"	"	"	10.10	Grain	
"	SE¼NE¼	"	"	19.40	"	
11	NW¼NW¼	"	"	17.12	"	
"	SW¼NW¼	"	"	4.34	"	
"	NE¼NW¼	"	"	5.46	"	
			TOTAL	63.74 Acres		

STATE OF NEVADA.
County of White Pine. } SS.

I, Richard P. Arnold, being first duly sworn, depose and say that this map, consisting of one sheet, has been correctly drawn to the designated scale from field notes of a survey made by me between the 25th and 27th days of March, 1927; That it truly and correctly represents the location and extent of the works used to divert water from ILLIPAH CREEK in White Pine County by WILLIAM O. MOORMAN for irrigation purposes under Application No. 8147, that the point of diversion, the location, size and grades of the diverting channel, location and description of all measuring devices, the location and extent of the lands owned or controlled by the applicant upon which water applied for under application No. 8147 is used, together with the area and kind of culture in each 40-acre subdivision and the location and names of all other works or streams which are crossed by or connected with said works are fully and correctly designated thereon.

Richard P. Arnold
State Water Right Surveyor.

Subscribed and sworn to before me, this 6th day of November, 1931.

[illegible]
Notary Public in and for White Pine County, Nevada.

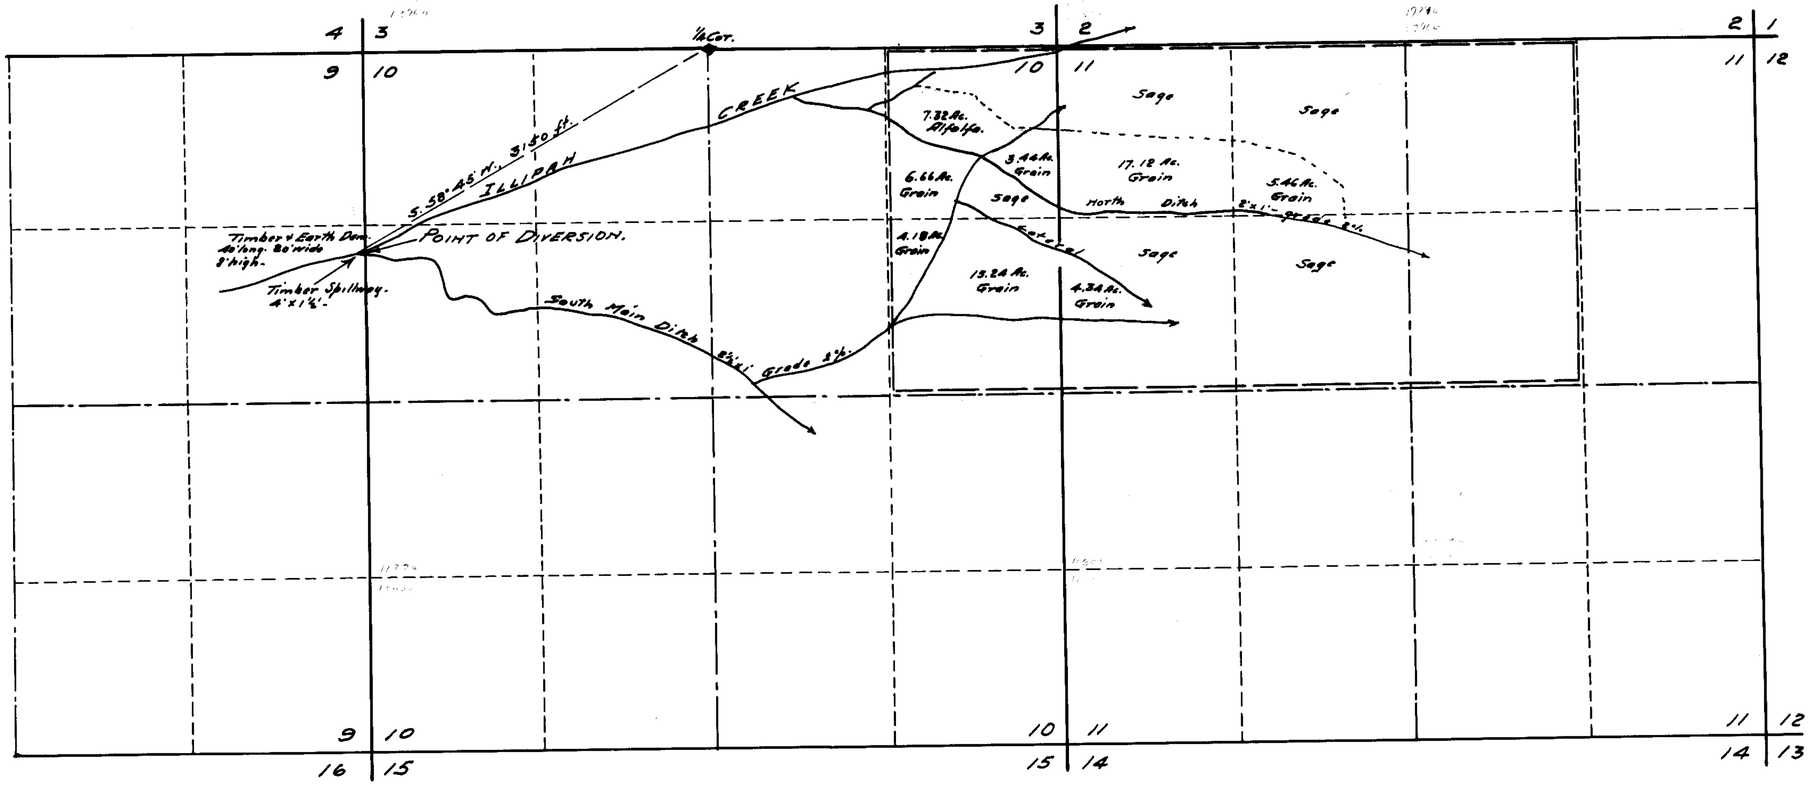

0 500 1000 2000
SCALE 1" = 1 M. = 600 FT.

T. 17 N., R. 59 E., M. D. M.

Certificate No. 1853 Issued Sept. 23, 1932

MAP TO ACCOMPANY
PROOF OF BENEFICIAL USE
UNDER APPLICATION NO. 8147
FOR IRRIGATION
BY WILLIAM O. MOORMAN
FROM ILLIPAH CREEK.

RECD
June 22, 1932
STATE ENGINEER

8147