SECTION	SUB-DIVISION.	TOWNSHIP	RANGE	CULTIVATED ACREAGE.	DESCRIPTION OF CULTURE	DATE OF FIRST CULTURE
15	NE¼NE¼	23N.	64E.	1.23	GARDEN.	
"	"	"	"	0.64	ALFALFA	
"	"	"	"	2.35	GRAIN	
"	NW¼NE¼	"	"	0.23	GRAIN	
"	"	"	"	0.55	IRRIGATED PASTURE	
"	SW¼NE¼	"	"	0.85	IRRIGATED PASTURE	
			TOTAL	5.85	ACRES.	

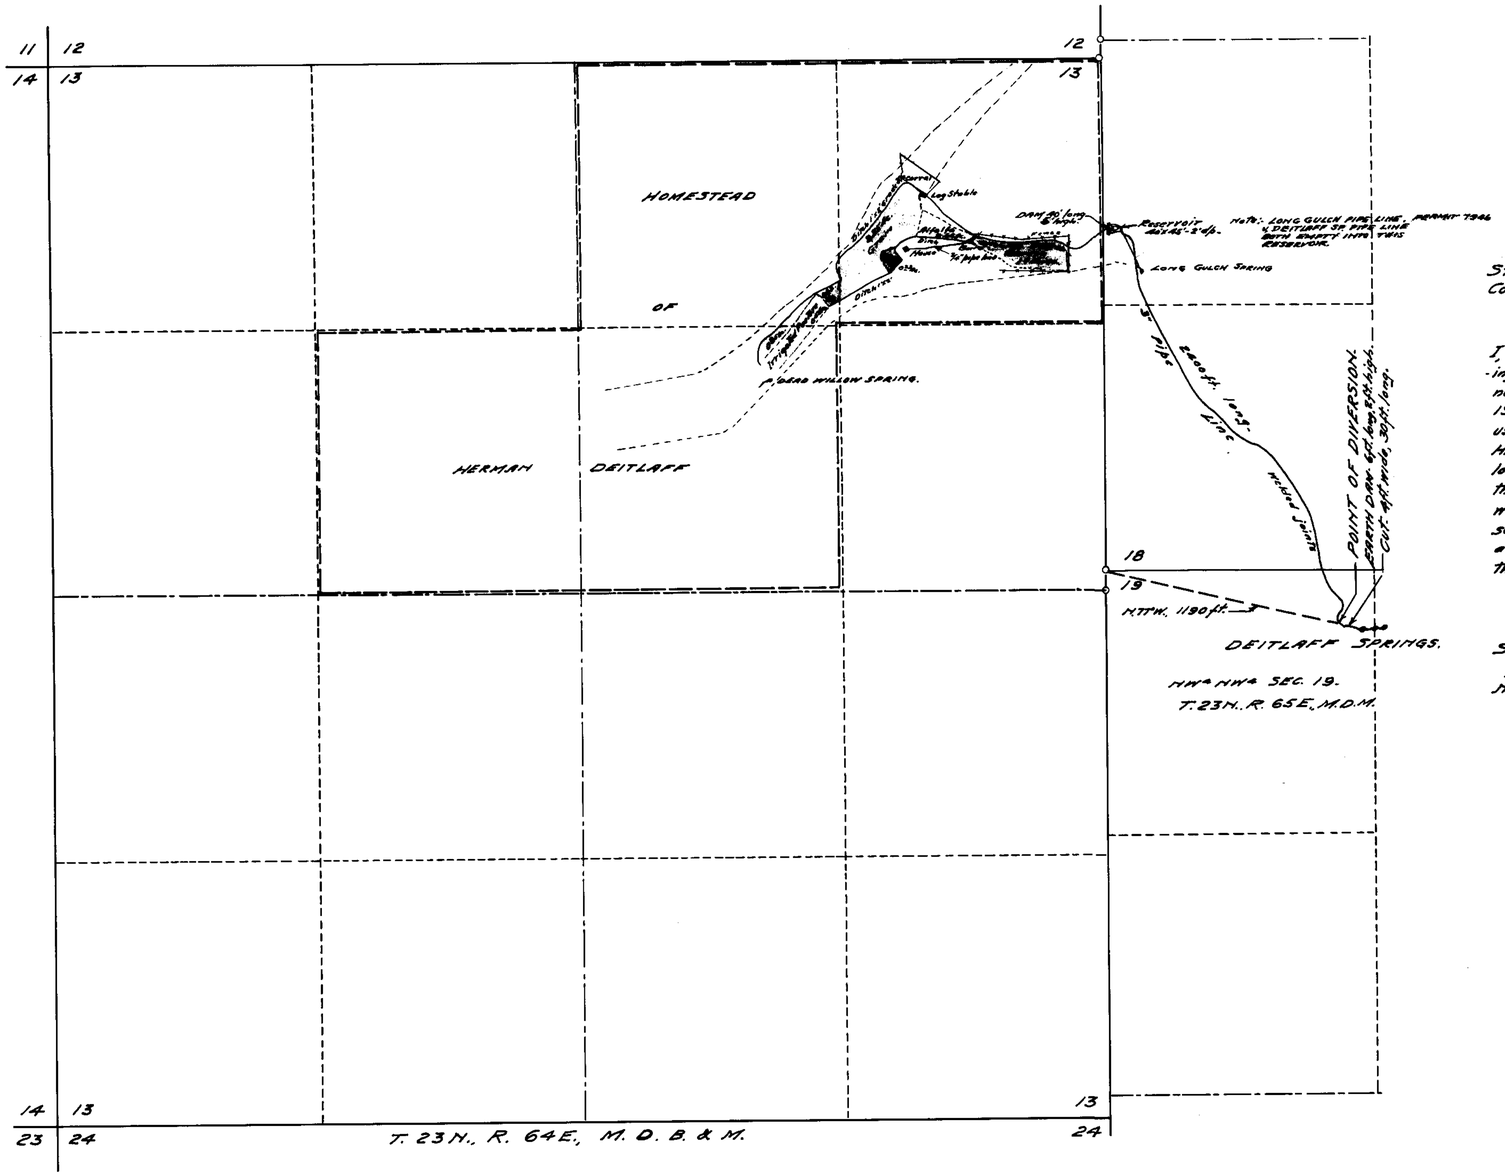

STATE OF NEVADA }
County of White Pine } SS.

I, F.W. Millard, being first duly sworn depose and say that this map, consisting of one sheet, has been correctly drawn to the designated scale from field notes of a survey made by me between the 1st and 3rd days of October, 1937; that it truly and correctly represents the location and extent of the works used to divert water from DEITLAFF SPRING in WHITE PINE COUNTY by HERMAN DEITLAFF for irrigation purposes. That the point of diversion, the location and sizes of the diverting channel, the location and extent of the lands owned or controlled by said HERMAN DEITLAFF upon which the water is used, together with the area and kind of culture in each 40 acre subdivision and the location and names of all other works or streams which are crossed by or connected with soid works are fully and correctly designated thereon.

F.W. Millard
State Water Right Surveyor.

Subscribed and sworn to before me this 12th day of November, 1937.

Notary Public in and for White Pine County, Nevada.

Note: This map has been written over at request of Permit 7946.

0 500 1000
SCALE 1 IN. = 400 FT.

Certificate No. 2474 Issued July 10, 1939

MAP
TO ACCOMPANY PROOF OF BENEFICIAL USE
UNDER APPLICATION NO. 8188.
FOR — IRRIGATION
BY — HERMAN DEITLAFF
FROM — DEITLAFF SPRING
SURVEYED OCTOBER 2, 1937 BY
F.W. MILLARD & SON
ELY, NEVADA.

FILED
January 24, 1938
STATE ENGINEER'S OFFICE

8188